Copyright of this drawing is vested in Lang Architects and must not be copied without consent.

The drawings and Images are prepared for planning purposes only.

No dimensions or levels are to be taken from drawings and are to be confirmed on site.

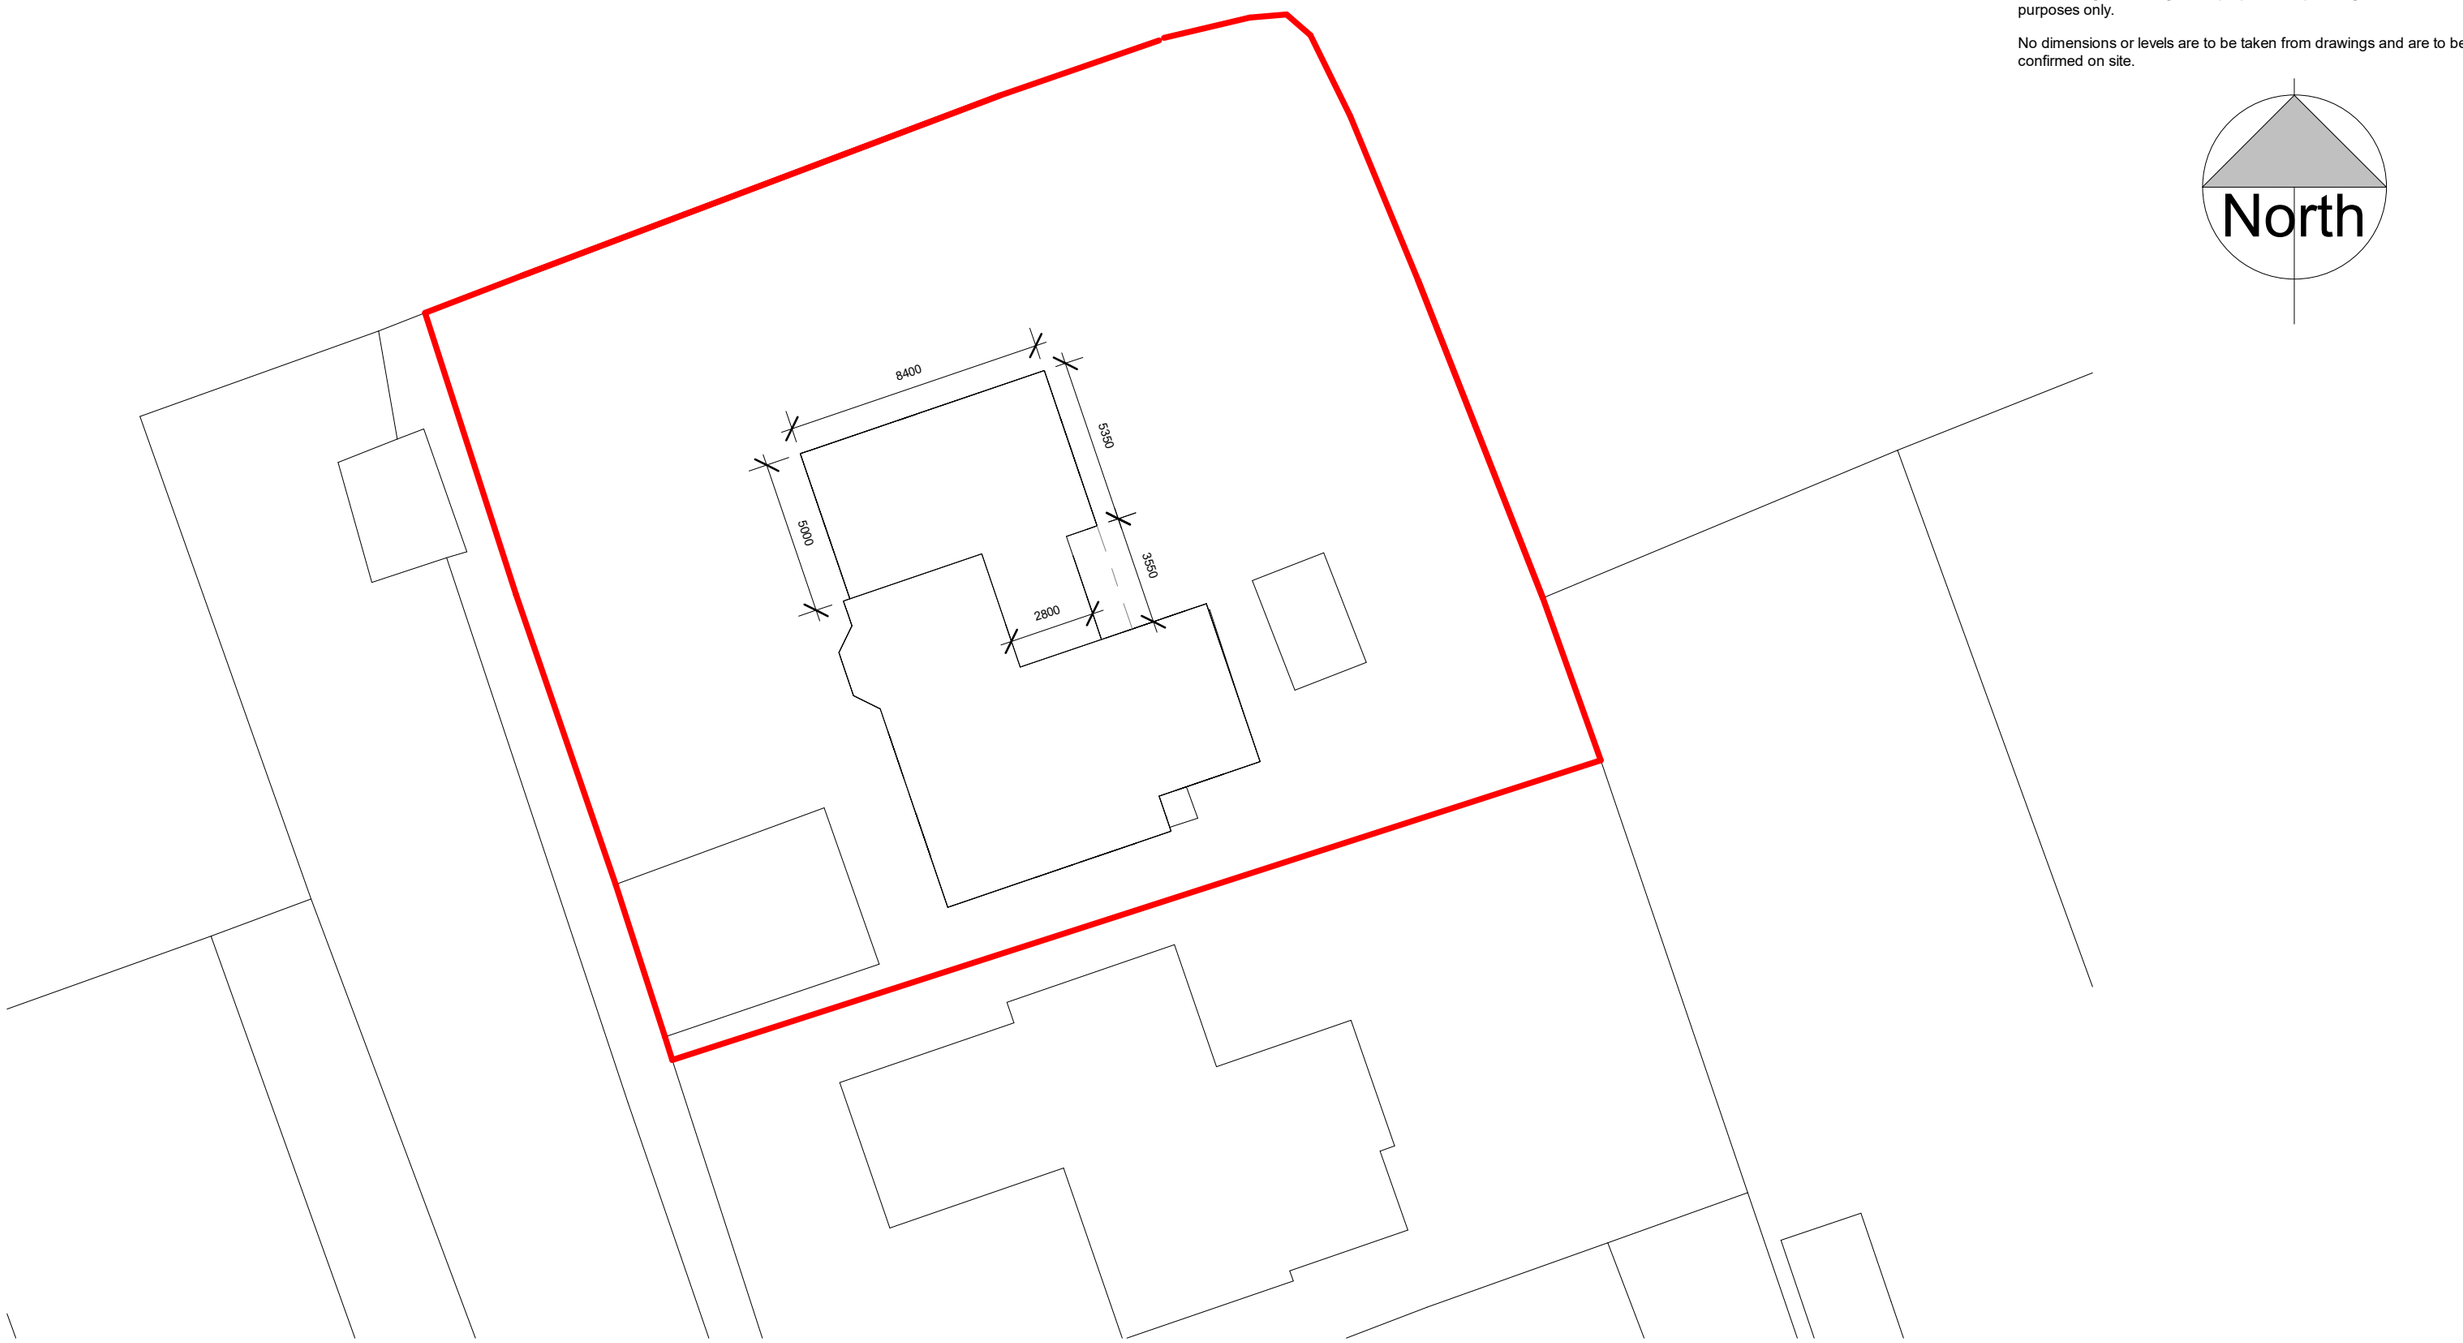

No.	Description	Date

LANG ARCHITECTS
info@langarchitects.co.uk

PROJECT
The Laurels, Holloway

SHEET
Proposed Site Plan

CLIENT
Wendy and Charles Andrew

Date	Project number	Scale (@ A3)
110326	183	As indicated

Drawn by	DRAWING NUMBER	REV
CL	LA-SP-0001	

Checked by
CL

16/06/2026 16:49:46