REV	DESCRIPTION	DATE
/	Initial Issue	xx/xx/xx

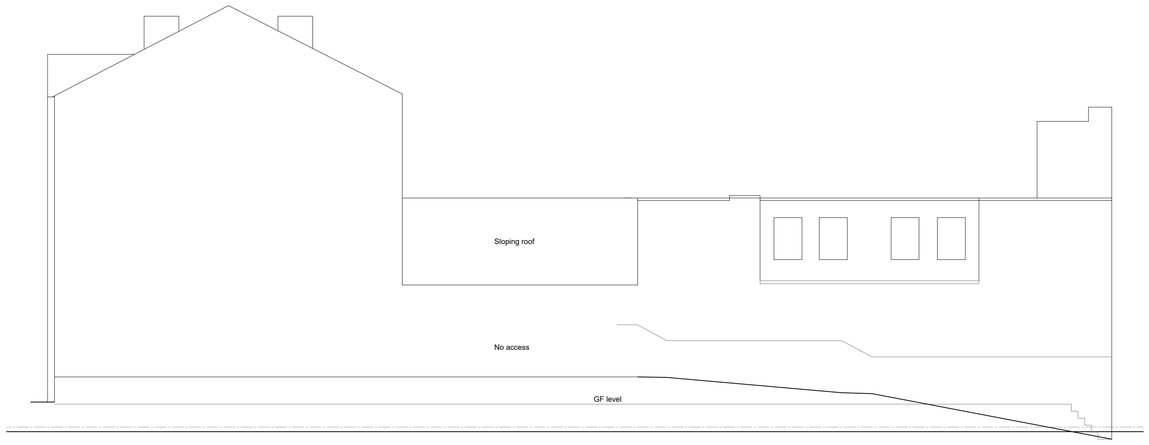

Side Elevation
Scale 1:100

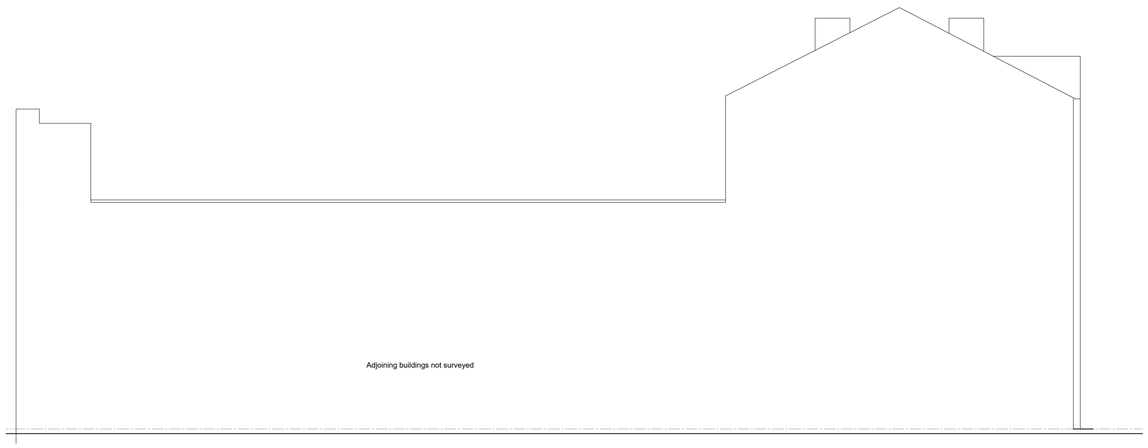

Side Elevation
Scale 1:100



Front Elevation
Scale 1:50

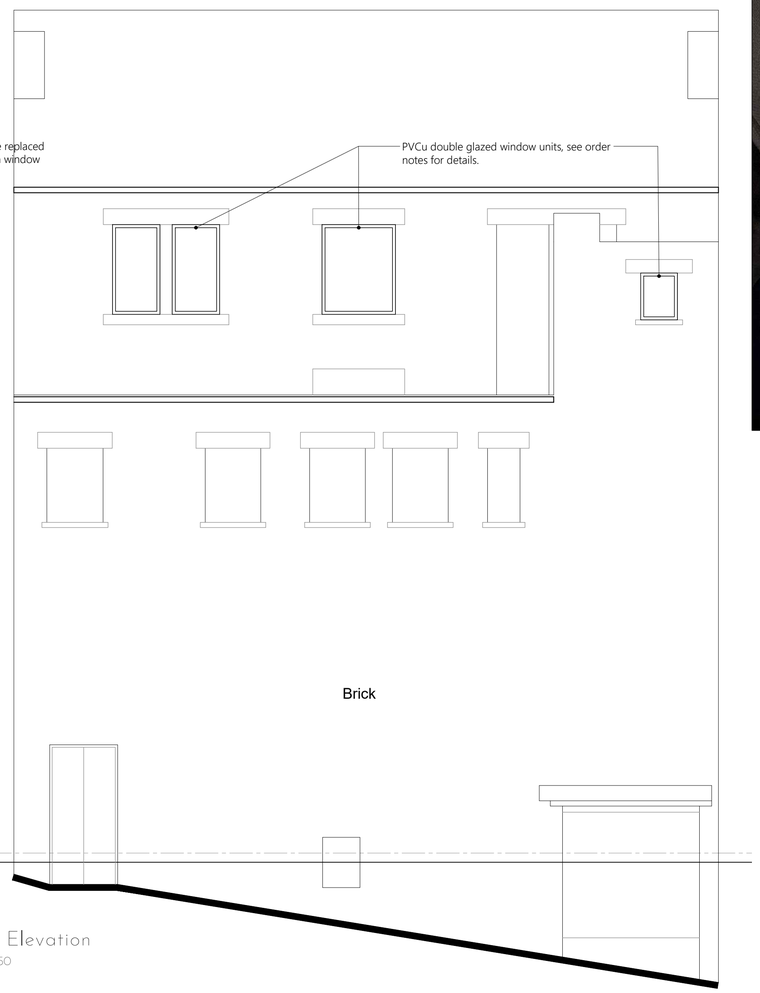

Rear Elevation
Scale 1:50

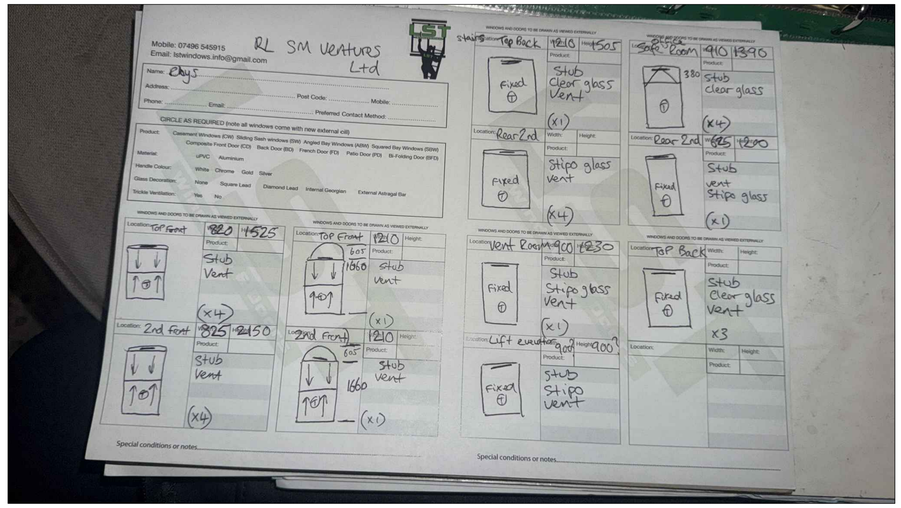

SCALE BAR 1:50

0 1m 2m 3m 4m 5m

PLANNING

26,014-P-121 / \

PROJECT / Proposed Works to 28 Market Street, Heanor

TITLE / Proposed Elevations - Windows

SCALE / 1:50 @A1 DRAWN BY / AW

This drawing is a copyright of Wilson Architects Ltd. This drawing not to be used other than the purpose for which it was prepared and is to be read in conjunction with all other project documentation. All dimensions are to be checked onsite by the Main Contractor prior to work commencing. Do not scale off this drawing. The Architect is to be informed immediately of any discrepancies and where in doubt - ask.

EXTERNAL ALT APPLICATION

WILSON ARCHITECTS
W/ www.wilsonarchitects.co.uk
E/ info@wilsonarchitects.co.uk
T/ 01522 837232