REV	DESCRIPTION	DATE
/	Initial Issue	xx/xx/xx

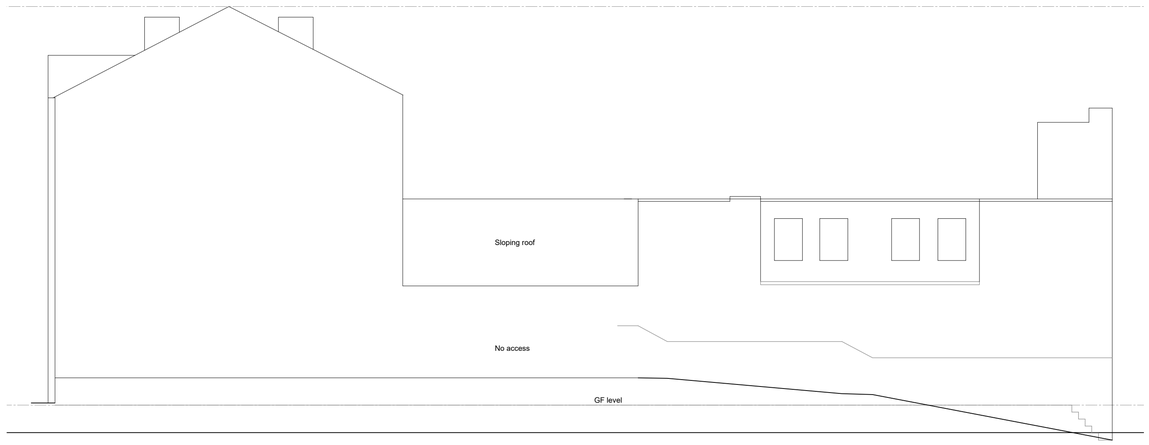

Existing Side Elevation

Scale 1:100

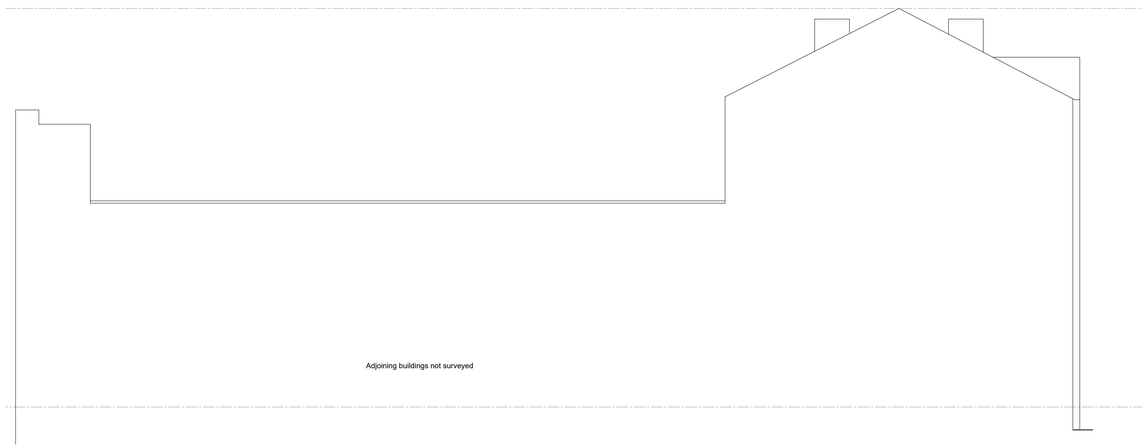

Existing Side Elevation

Scale 1:100



Existing Front Elevation

Scale 1:50

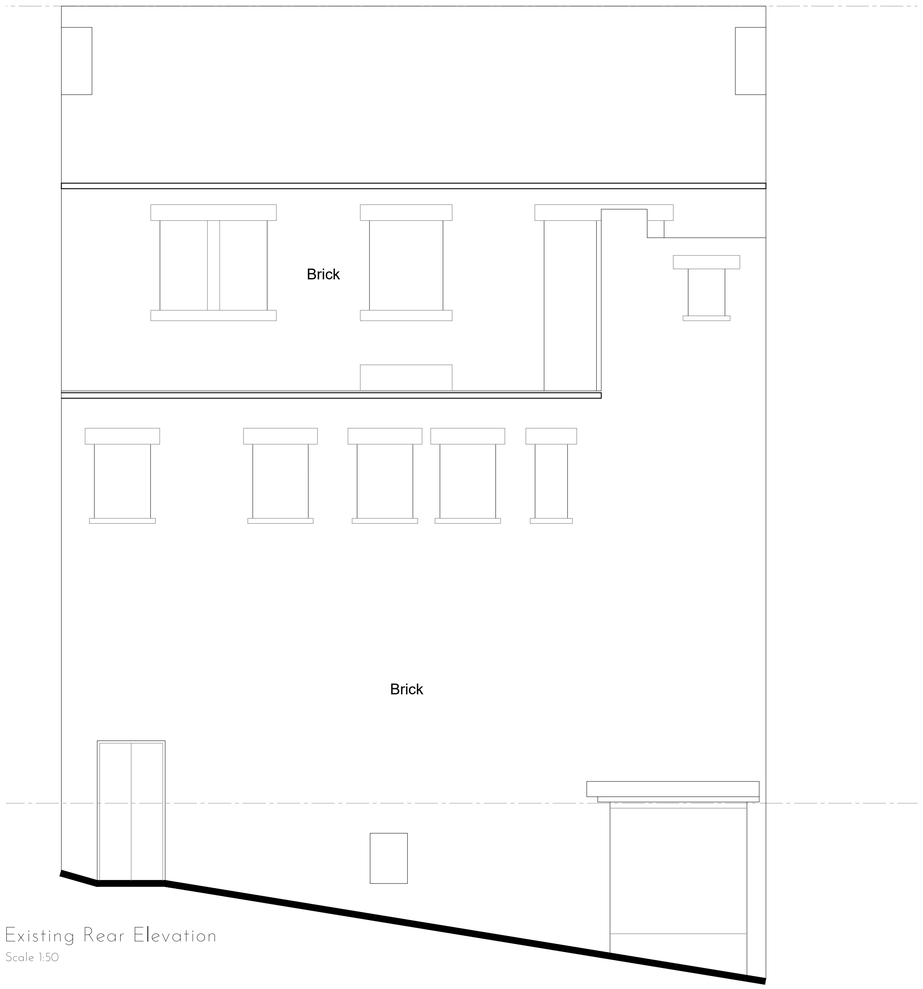

Existing Rear Elevation

Scale 1:50

SCALE BAR 1:50

0 1m 2m 2.5m 3m 4m 5m

EXISTING SURVEY

26,014-P-020 / \

PROJECT / Proposed Works to 28 Market Street, Heanor

TITLE / Existing Elevations

SCALE / 1:50 @A1 DRAWN BY / AW

This drawing is a copyright of Wilson Architects Ltd. This drawing not to be used other than the purpose for which it was prepared and is to be read in conjunction with all other project documentation. All dimensions are to be checked onsite by the Main Contractor prior to work commencing. Do not scale off this drawing. The Architect is to be informed immediately of any discrepancies and where in doubt - ask.

WILSON ARCHITECTS

W / www.wilsonarchitects.co.uk
E / info@wilsonarchitects.co.uk
T / 01522 837232