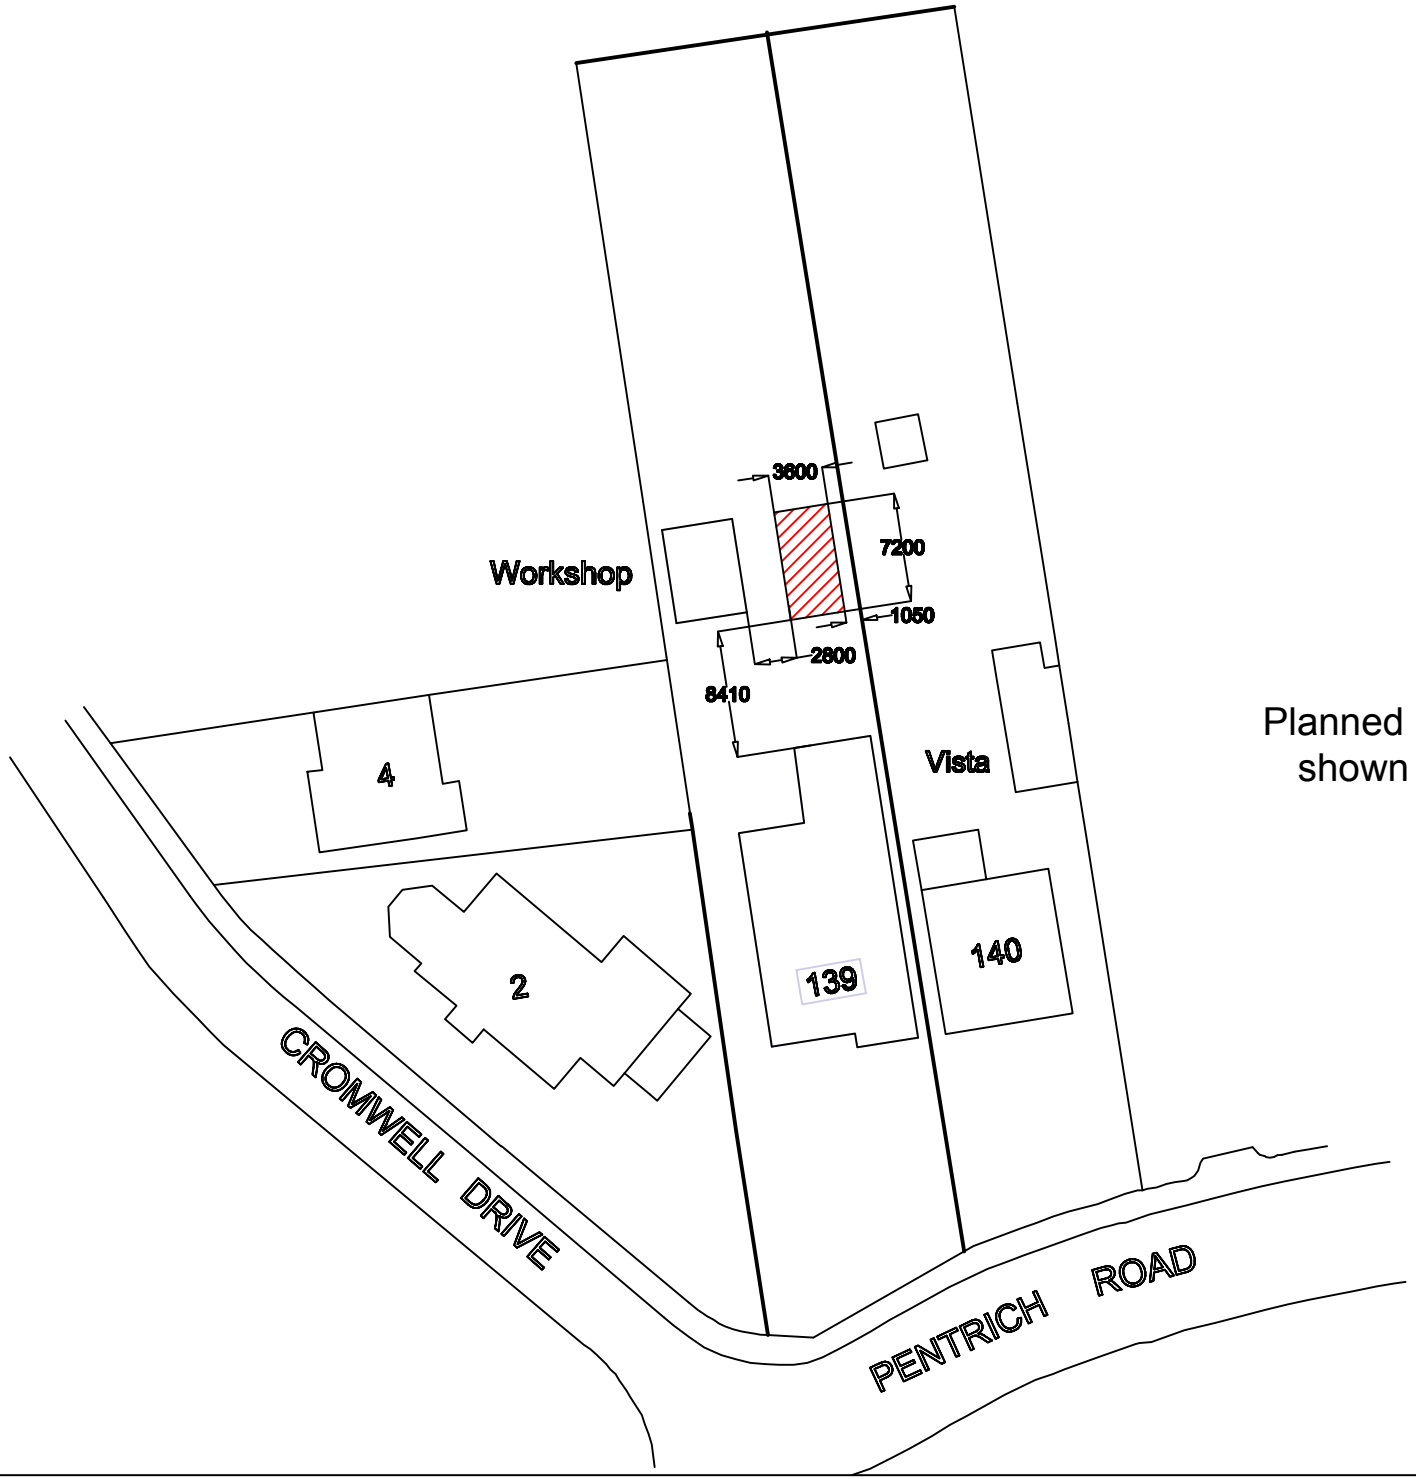


Planned Garden Room
shown hatched red.

Title		
BLOCK PLAN SCALE 1:500 139 PENTRICH ROAD SWANWICK, ALFRETON DE55 1BQ		
Date	Drawing Number	Revision
JUN 2026	MRT SW 03	