


Produced on 24 June 2026 from the Ordnance Survey National Geographic Database and incorporating surveyed revision available at this date.
This map shows the area bounded by 439817 353192,439917 353192,439917 353292,439817 353292,439817 353192
Crown copyright and database rights 2026 OS 100054135. Supplied by copla ltd trading as UKPlanningMaps.com a licensed Ordnance Survey partner (OS 100054135).
Data licence expires 24 June 2027. Unique plan reference: v1f//1437408/1924464

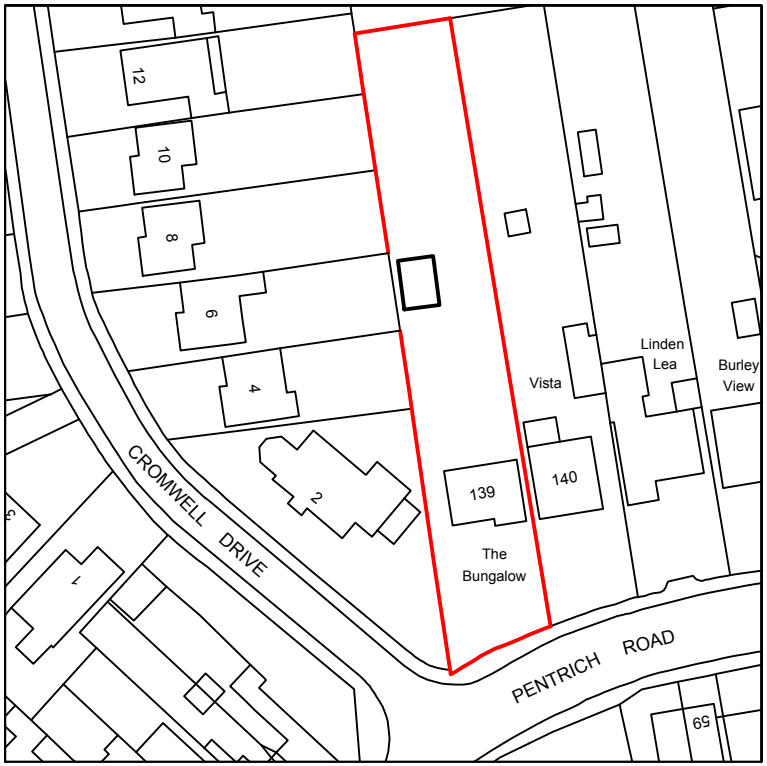

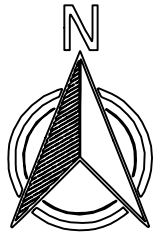

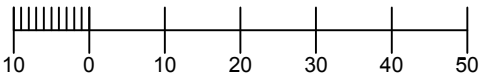

Scale 1:1250

Project Site boundary shown red

Title

SITE LOCATION PLAN
139 PENTRICH ROAD
SWANWICK
ALFRETON
DE55 1BQ

Date	Drawing Number	Revision
JUN 2026	MRT SW 02	