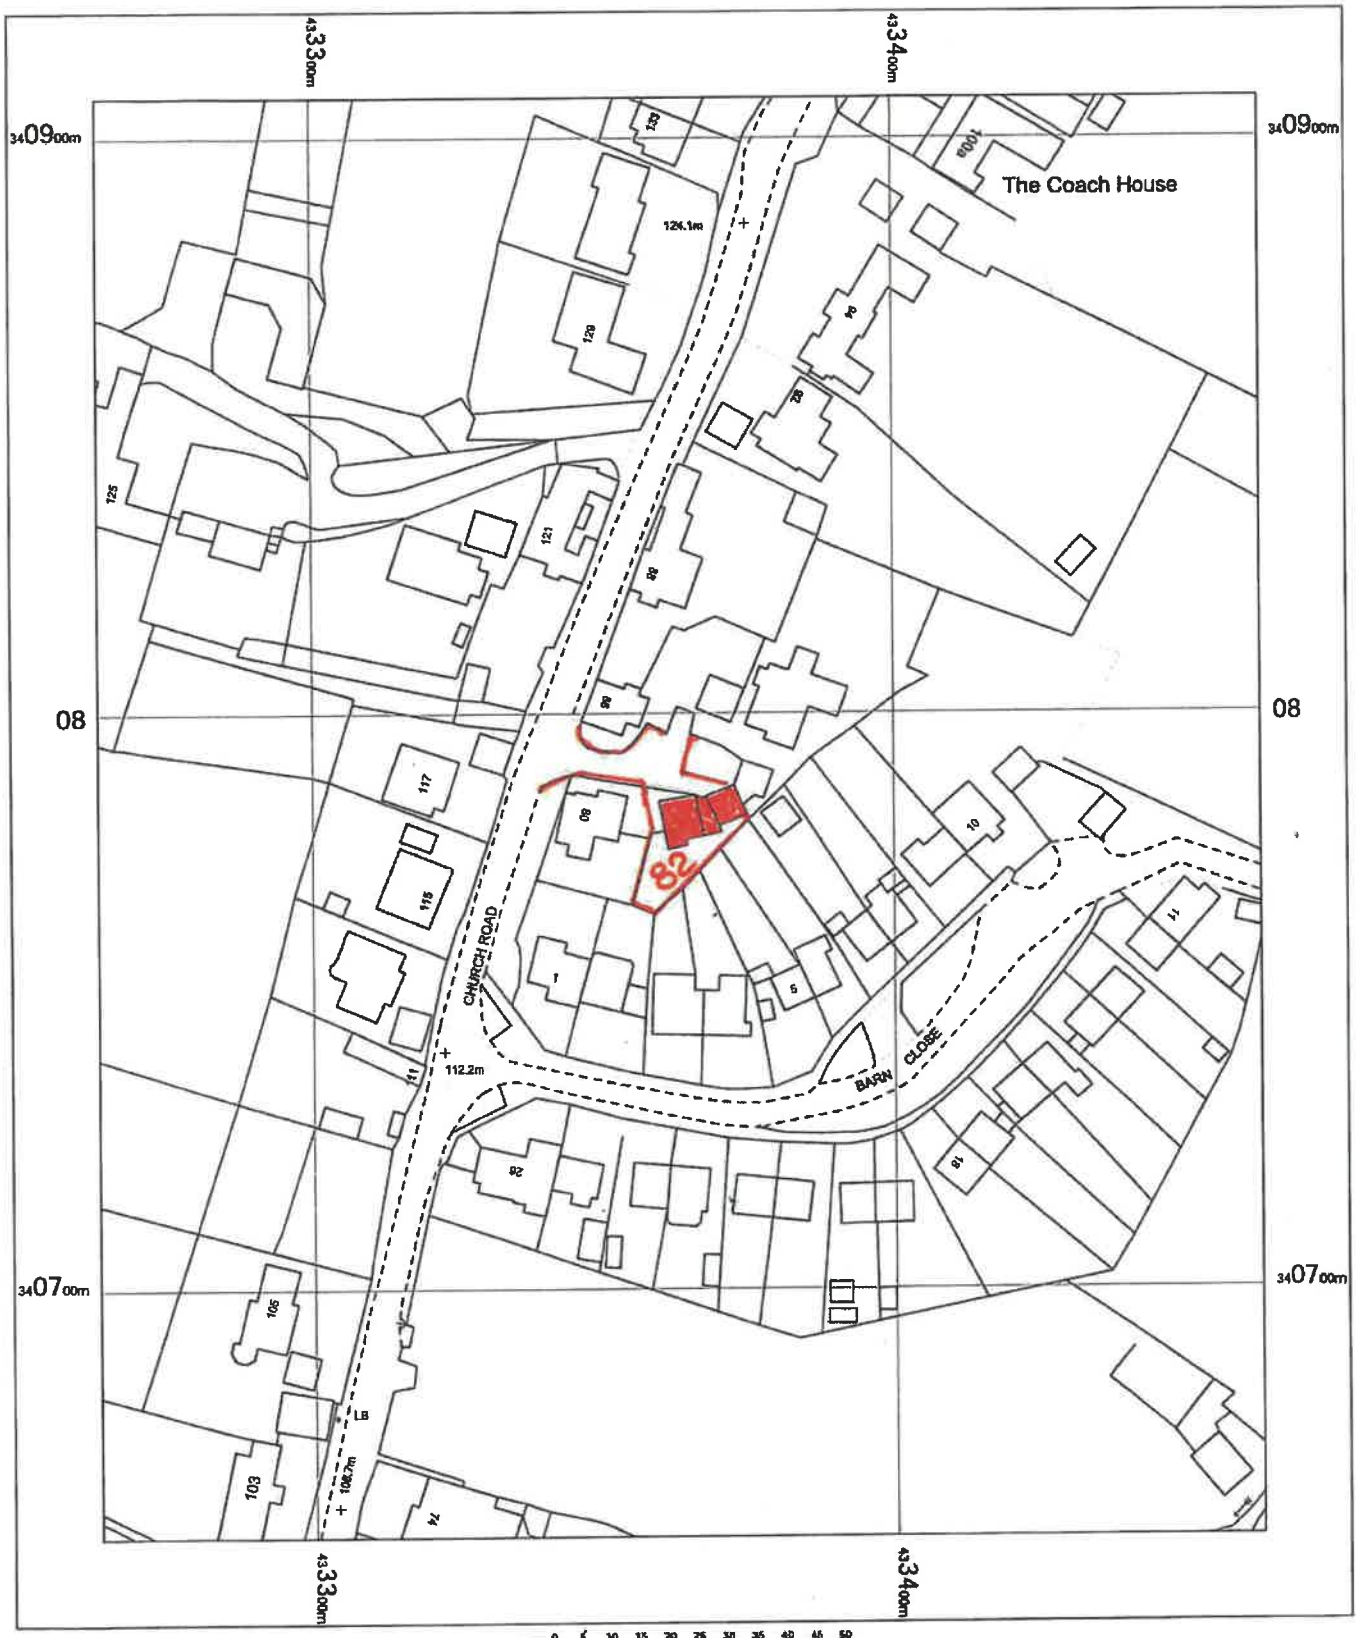


SITE LOCATION PLAN

82 Church Road
Quarndon
Derby
DE22 5JA

OS MasterMap 1250/2500/10000 scale
Tuesday, February 3, 2026, ID: JEW-01261455
maps.johnewright.com


1:1250 scale print at A4, Centre: 433363 E, 340782 N

©Crown Copyright Ordnance Survey. Licence no. AC0000805567

N

johnewright
maps@johnewright.com
tel: 0115 950 6633

REV A – 2 JULY 2026

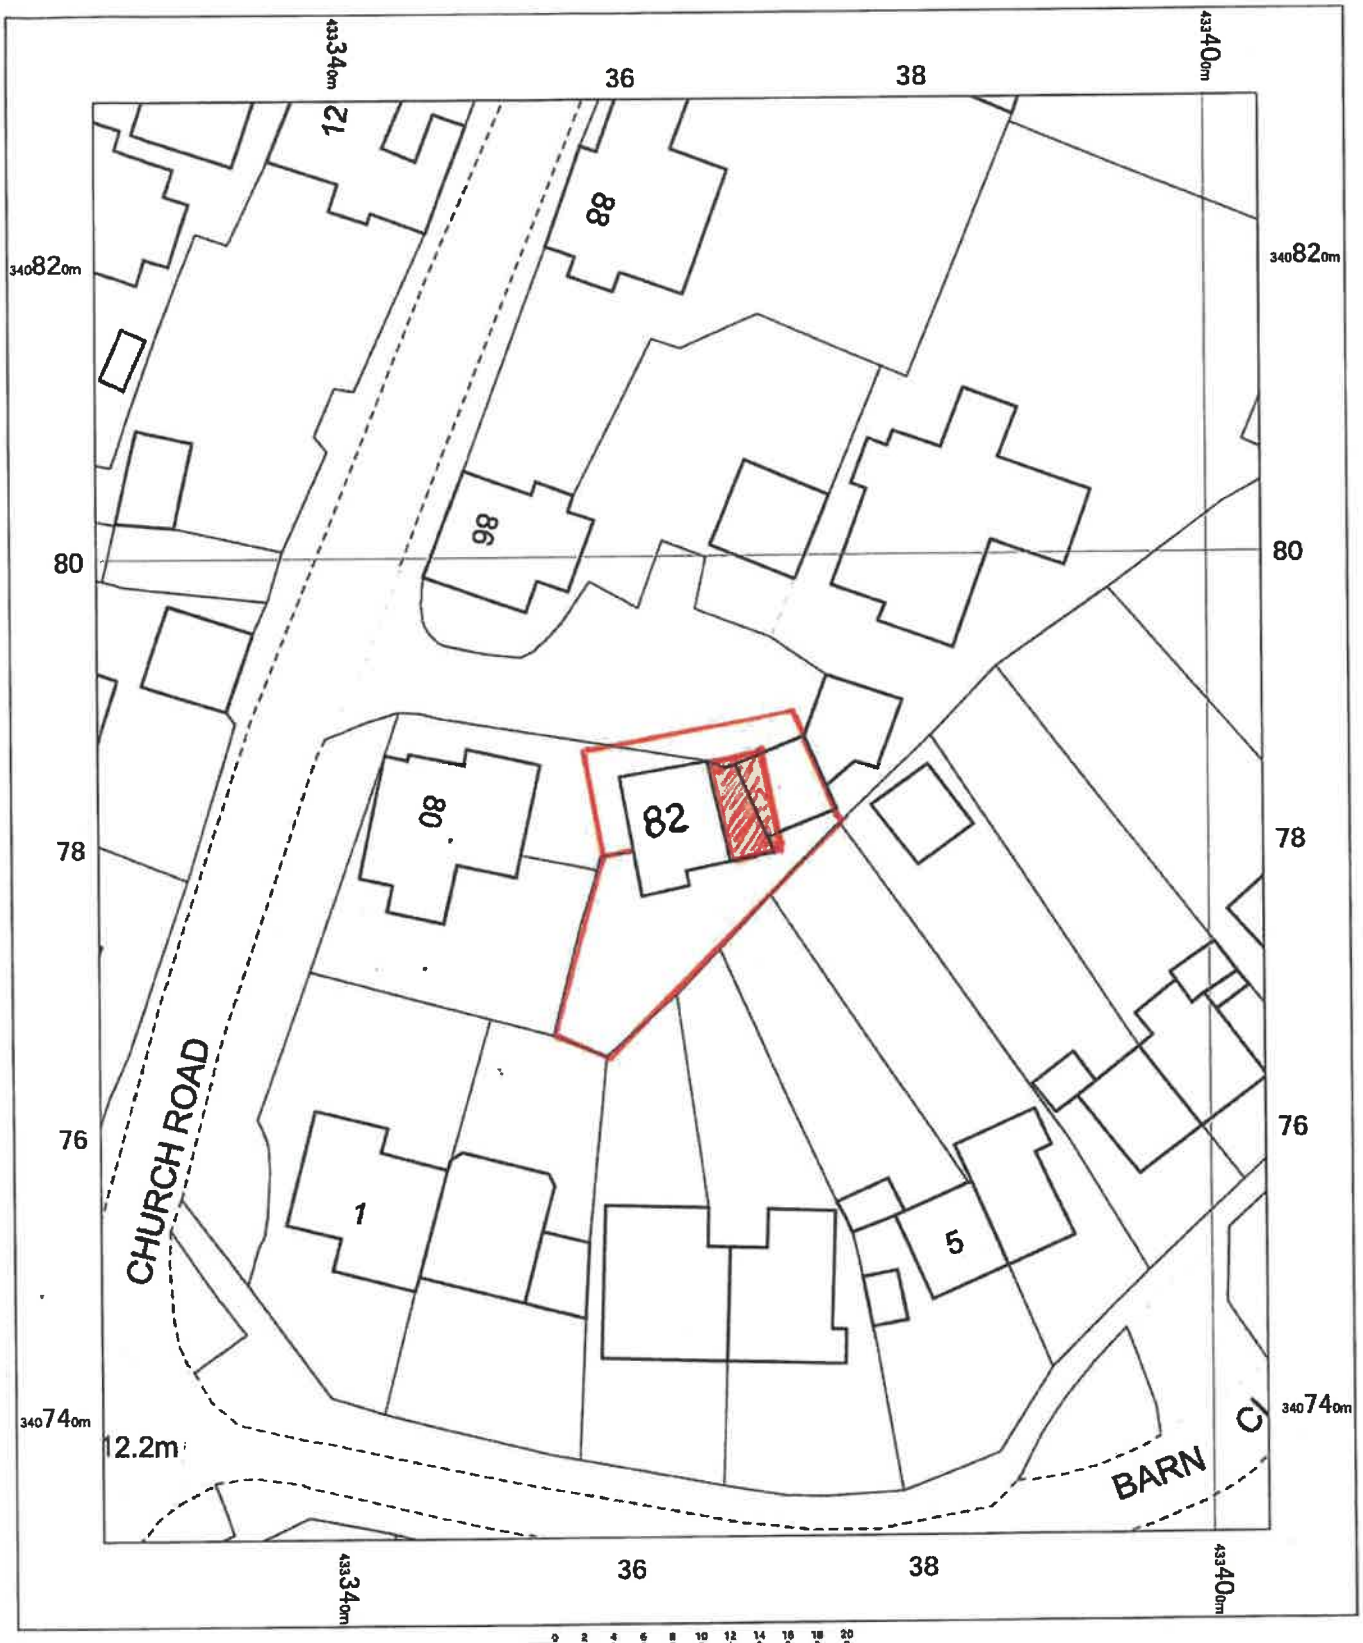

BLOCK PLAN

82 Church Road
Quarndon
Derby
DE22 5JA

OS MasterMap 1250/2500/10000 scale
Tuesday, February 3, 2026, ID: JEW-01261456
maps.johnewright.com

1:500 scale print at A4, Centre: 433364 E, 340782 N

©Crown Copyright Ordnance Survey. Licence no. AC0000805567

N

johnewright
maps@johnewright.com
tel: 0115 950 6633

REV A - 2 JULY 2026