

Front Elevation



Rear Elevation



Side Elevation



Side Elevation

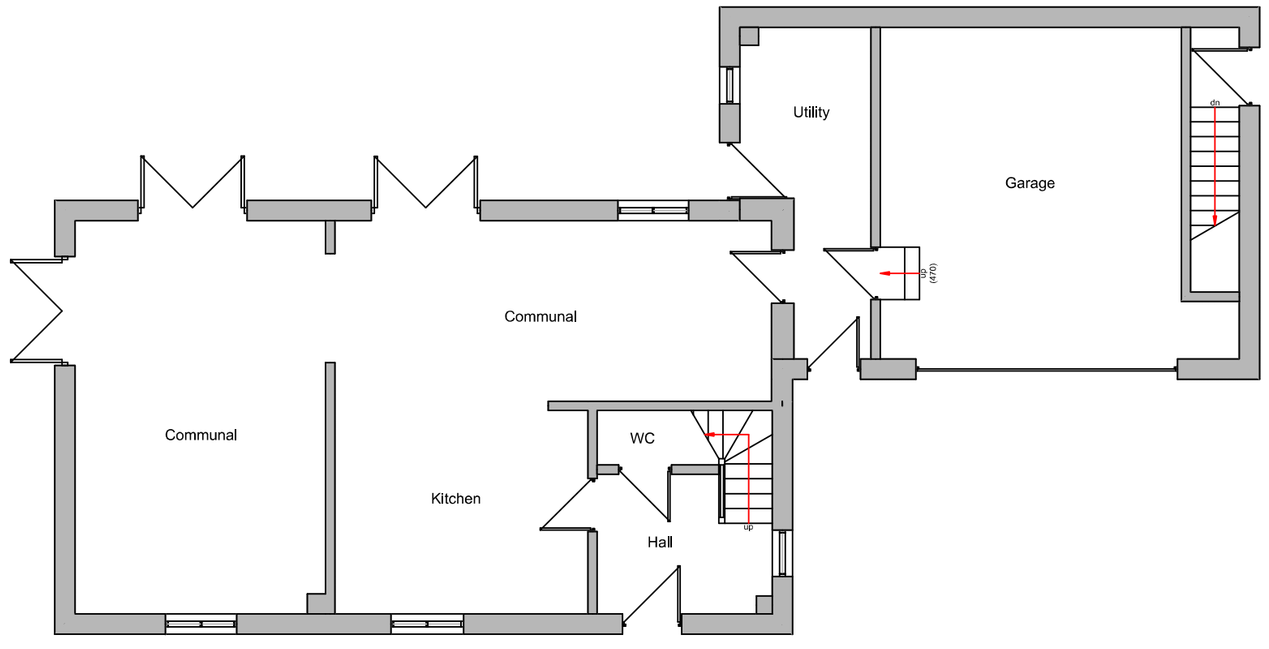

Ground Floor Plan

Metres

1 2 3 4 5 10

SCALE 1:100

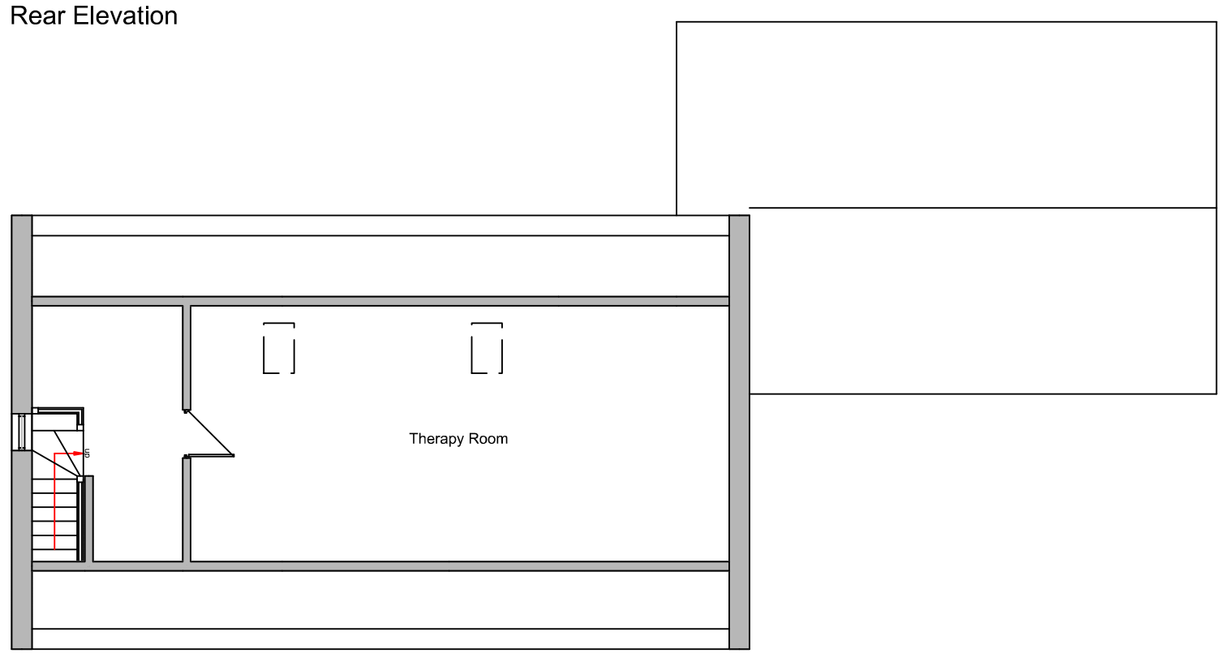

Second Floor Plan

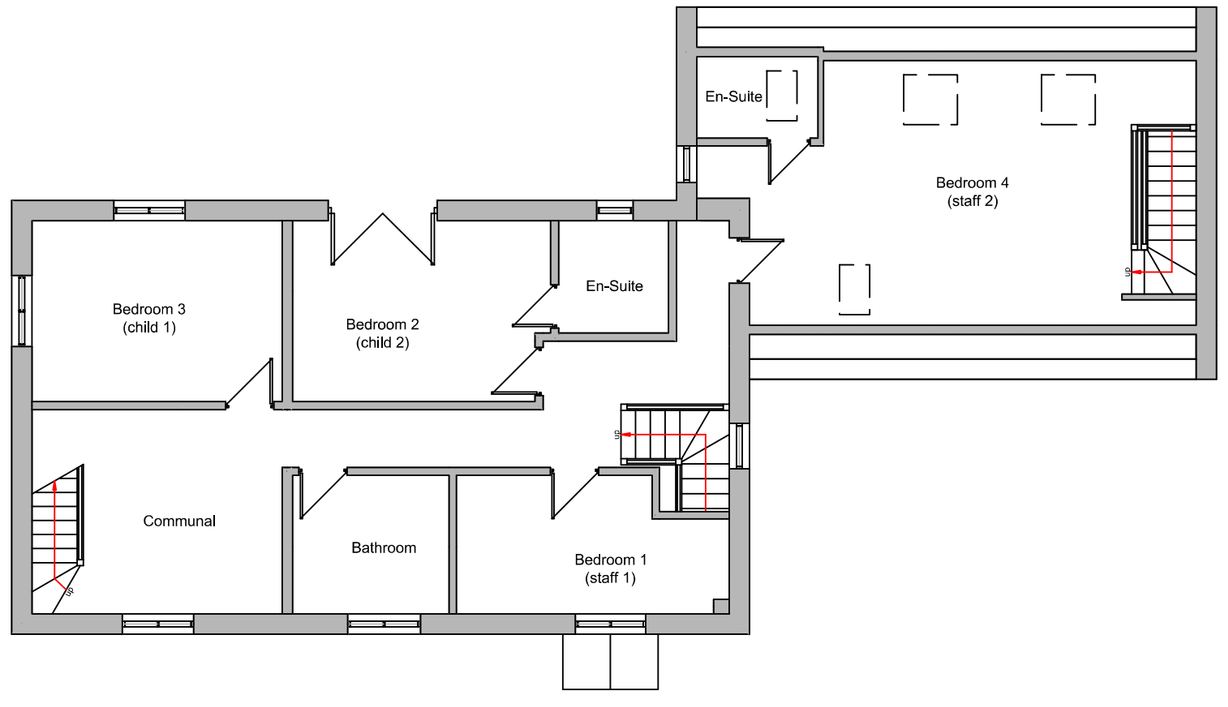

First Floor Plan

DBD Architectural Consultancy Ltd ©2026

1. Copyright is vested with DBD Architectural Consultancy Ltd.

2. All dimensions to be checked on site before proceeding.

3. Contractor to check/adjust dimensions of new work to suit existing conditions.
Do not assume existing structure or details are plumb, square or level.

4. Contractor must notify the architect of any discrepancies before proceeding.

5. All drawings to be read in conjunction with all other consultants drawings and specs.

Rev	Date	Description

DBD Architectural Consultancy

DBD Architectural Consultancy Ltd
50 Broad Street, Leek,
Staffordshire, ST13 5NS
01538 383118
mail@dbdconsultants.co.uk
www.dbdconsultants.co.uk

Client
C/O M Stanway
19 Ashbourne Road
Kirk Langley
DE6 4NS

Project
Change of use from C3 Dwelling to C2 Childrens' Home

Title
Plans as Proposed

Stage: Planning		
Size: A2	Date: 03.07.26	Job No: 2650
Scale: 1:100		
Drawing Number: PL 03		