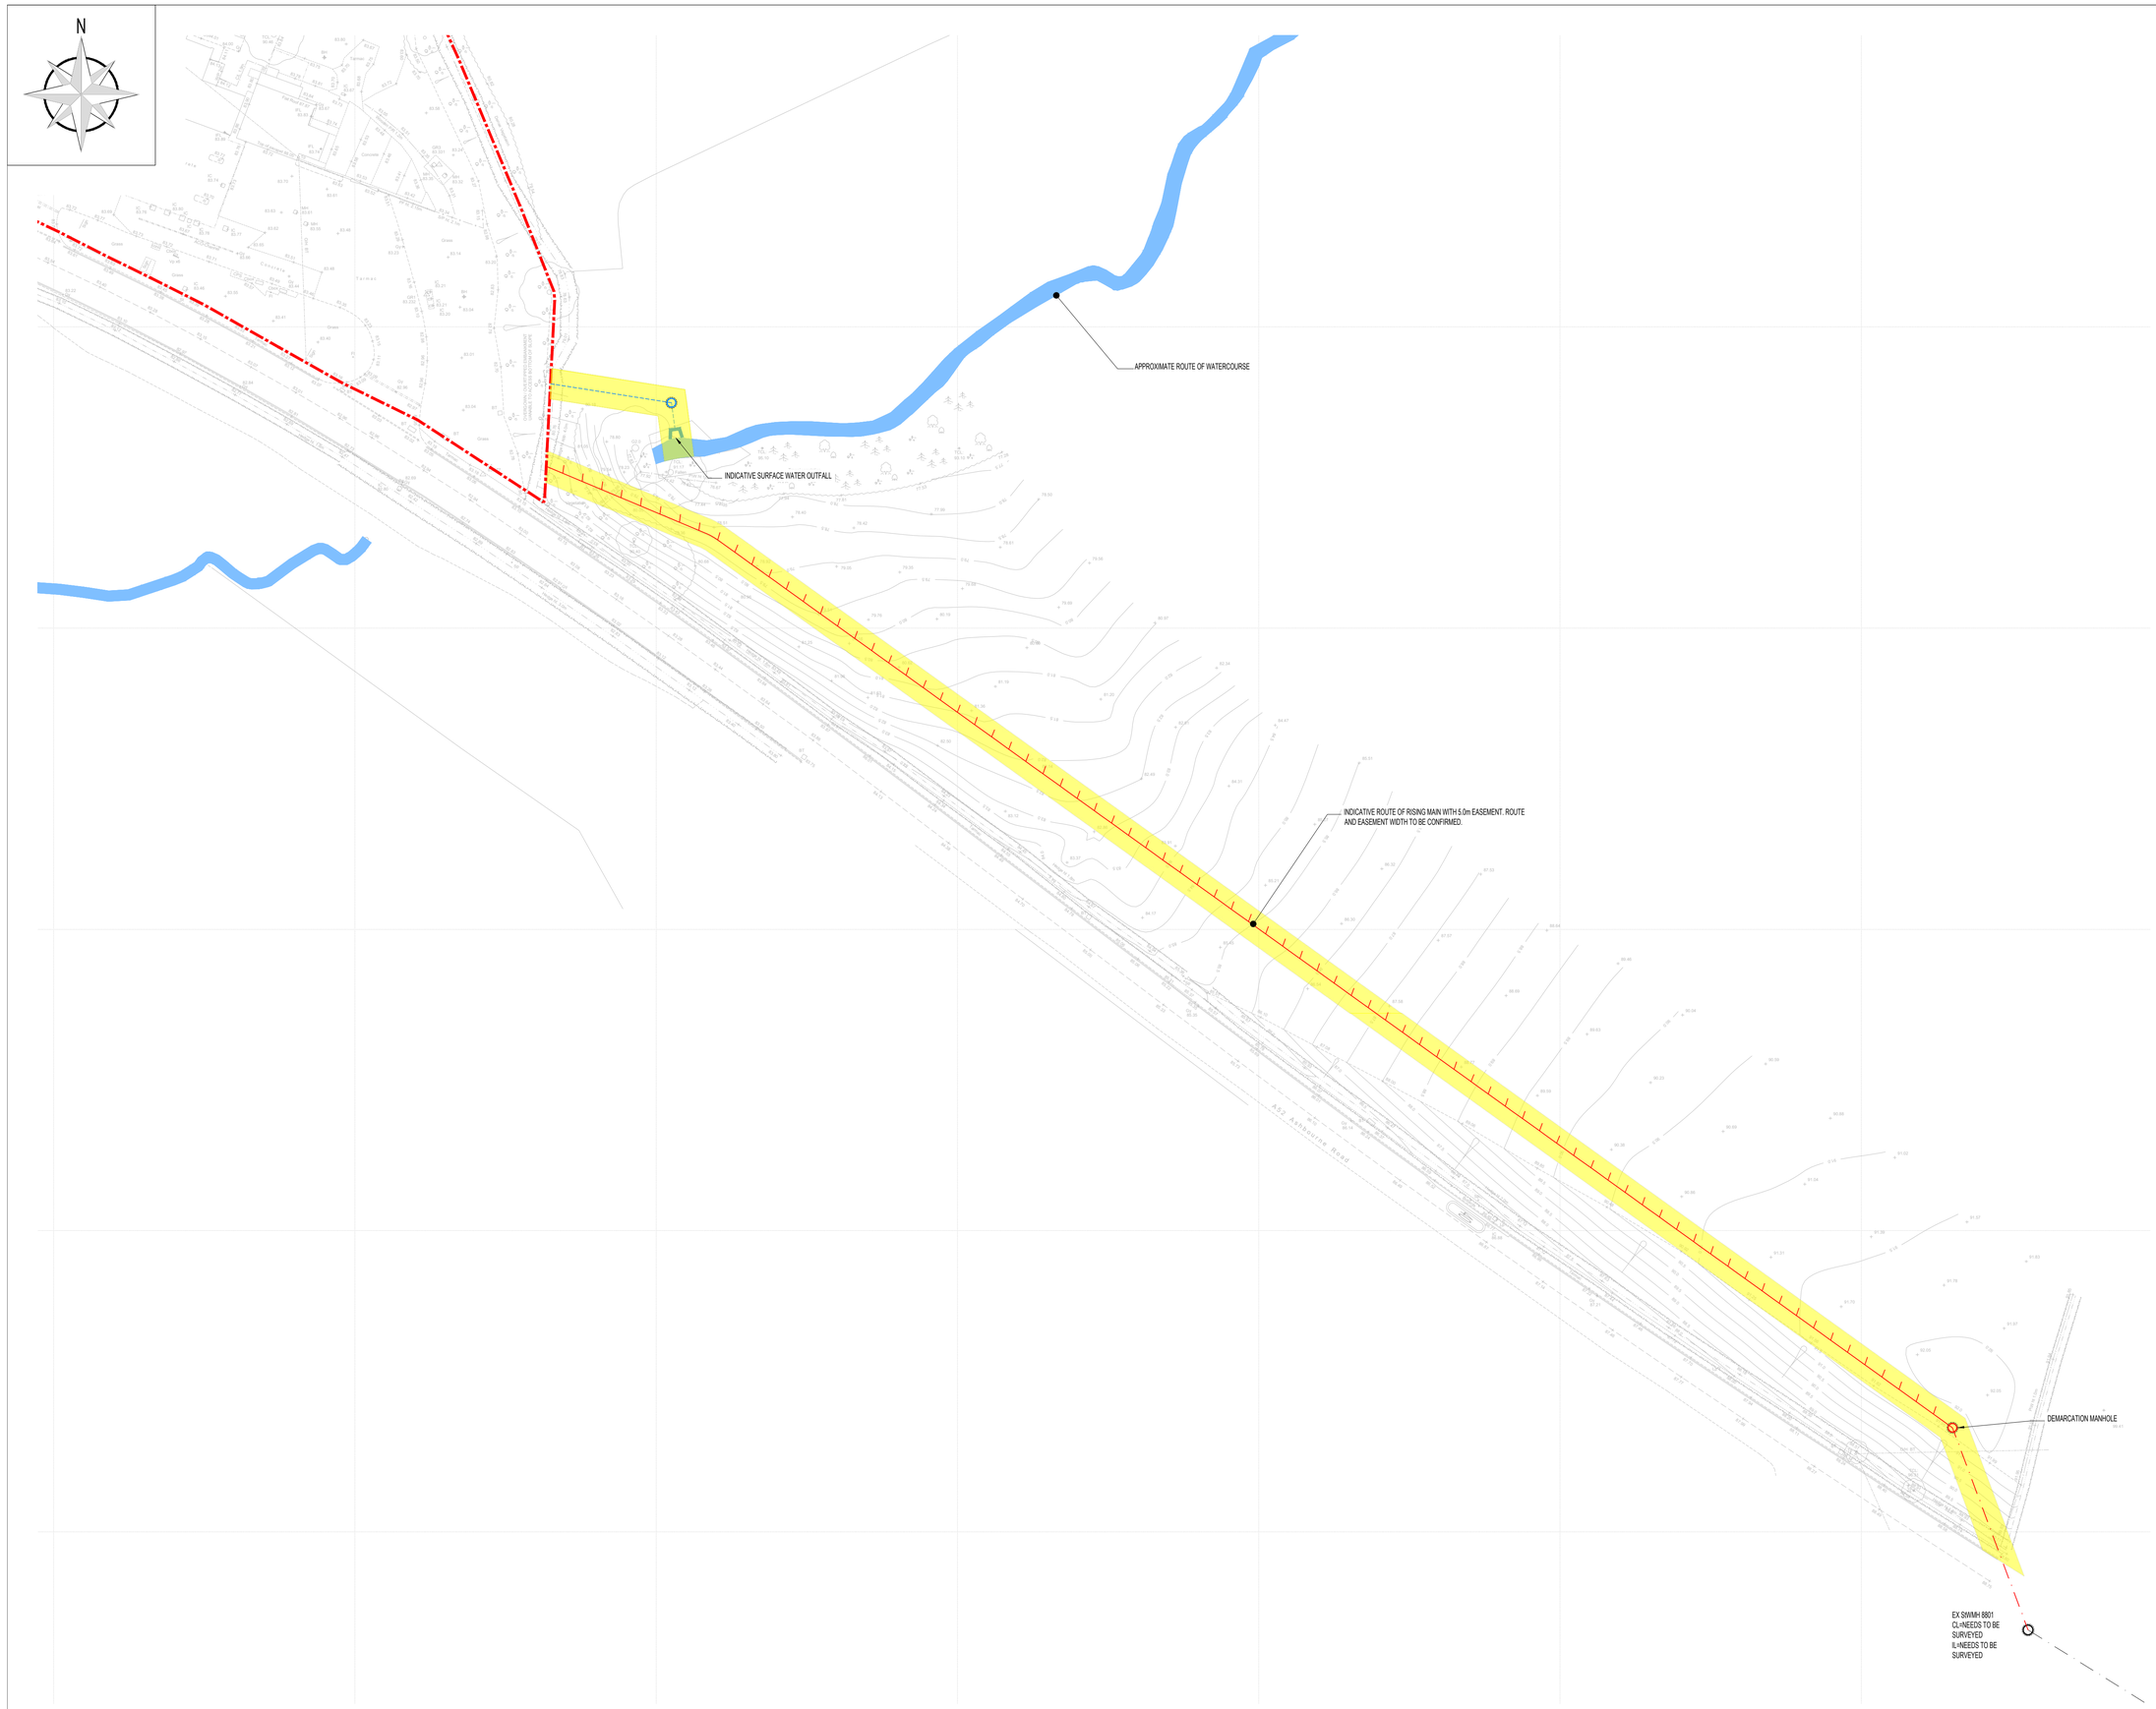


© Jackson Consulting Engineers Limited A1

1. DO NOT SCALE THIS DRAWING. THE CONTRACTOR SHALL VERIFY ALL DIMENSIONS AND EXISTING CONDITIONS ON SITE PRIOR TO COMMENCING THE WORKS.
2. THIS DRAWING IS TO BE READ IN CONJUNCTION WITH ALL RELEVANT ARCHITECTS, ENGINEERS AND SPECIALISTS DRAWINGS AND SPECIFICATIONS.
3. ALL DIMENSIONS IN MILLIMETRES UNLESS NOTED OTHERWISE. ALL LEVELS IN METRES UNLESS NOTED OTHERWISE.
4. ANY DISCREPANCIES NOTED ON SITE ARE TO BE REPORTED TO THE ENGINEER IMMEDIATELY.
5. THIS DRAWING IS BASED ON GREEN HATCH GROUP DRAWING No. 13783_T REVISION 01 DATED 04.06.22

Rev.	Date	Revision Description	Drawn	Auth'd
S4-C07	05.07.24	UPDATED TO SUIT CLIENT'S COMMENTS	HT	MPW
S4-C06	05.07.24	UPDATED TO SUIT CLIENT'S COMMENTS, DRAWING TITLE UPDATED	HT	MPW
S4-C05	05.07.24	EASEMENT EXTENDED OVER WATERCOURSE, SITE BOUNDARY UPDATED	HT	MPW
S4-C04	15.09.23	RISING MAIN ROUTING UPDATED TO AVOID EMBANKMENT. SURFACE WATER OUTFALL AND EASEMENT ADDED.	HT	MPW
S4-C03	18.08.23	ISSUED FOR TENDER	HT	MPW
A2-C02	21.04.23	RISING MAIN NOTES ADDED AND UPDATED	OJ	MPW
A2-C01	26.08.22	ISSUED FOR INFORMATION	ST	MPW

Client

CLOWES DEVELOPMENTS LTD

Project Title

BOWBRIDGE GARAGE, KIRK LANGLEY

Description

FOUL AND SURFACE WATER EASEMENT LAYOUT

Date	AUG 2022	Drawn	ST
Scale	1:500 @A1	Authorised	MPW
JPL Ref.	CWC02168		

BIM Ref.

Project	Orig.	Vol.	Level	Type	Role	Number
002168	JPL	ZZ	ZZ	DR	D	4041

Suitability: S4 - Suitable For Stage Approval

Revision: C07

Jackson purdue lever
8 Pride Point Drive, Pride Park, Derby, DE24 8BX 01332 364975
enquiries@jacksonpl.co.uk www.jacksonpl.co.uk