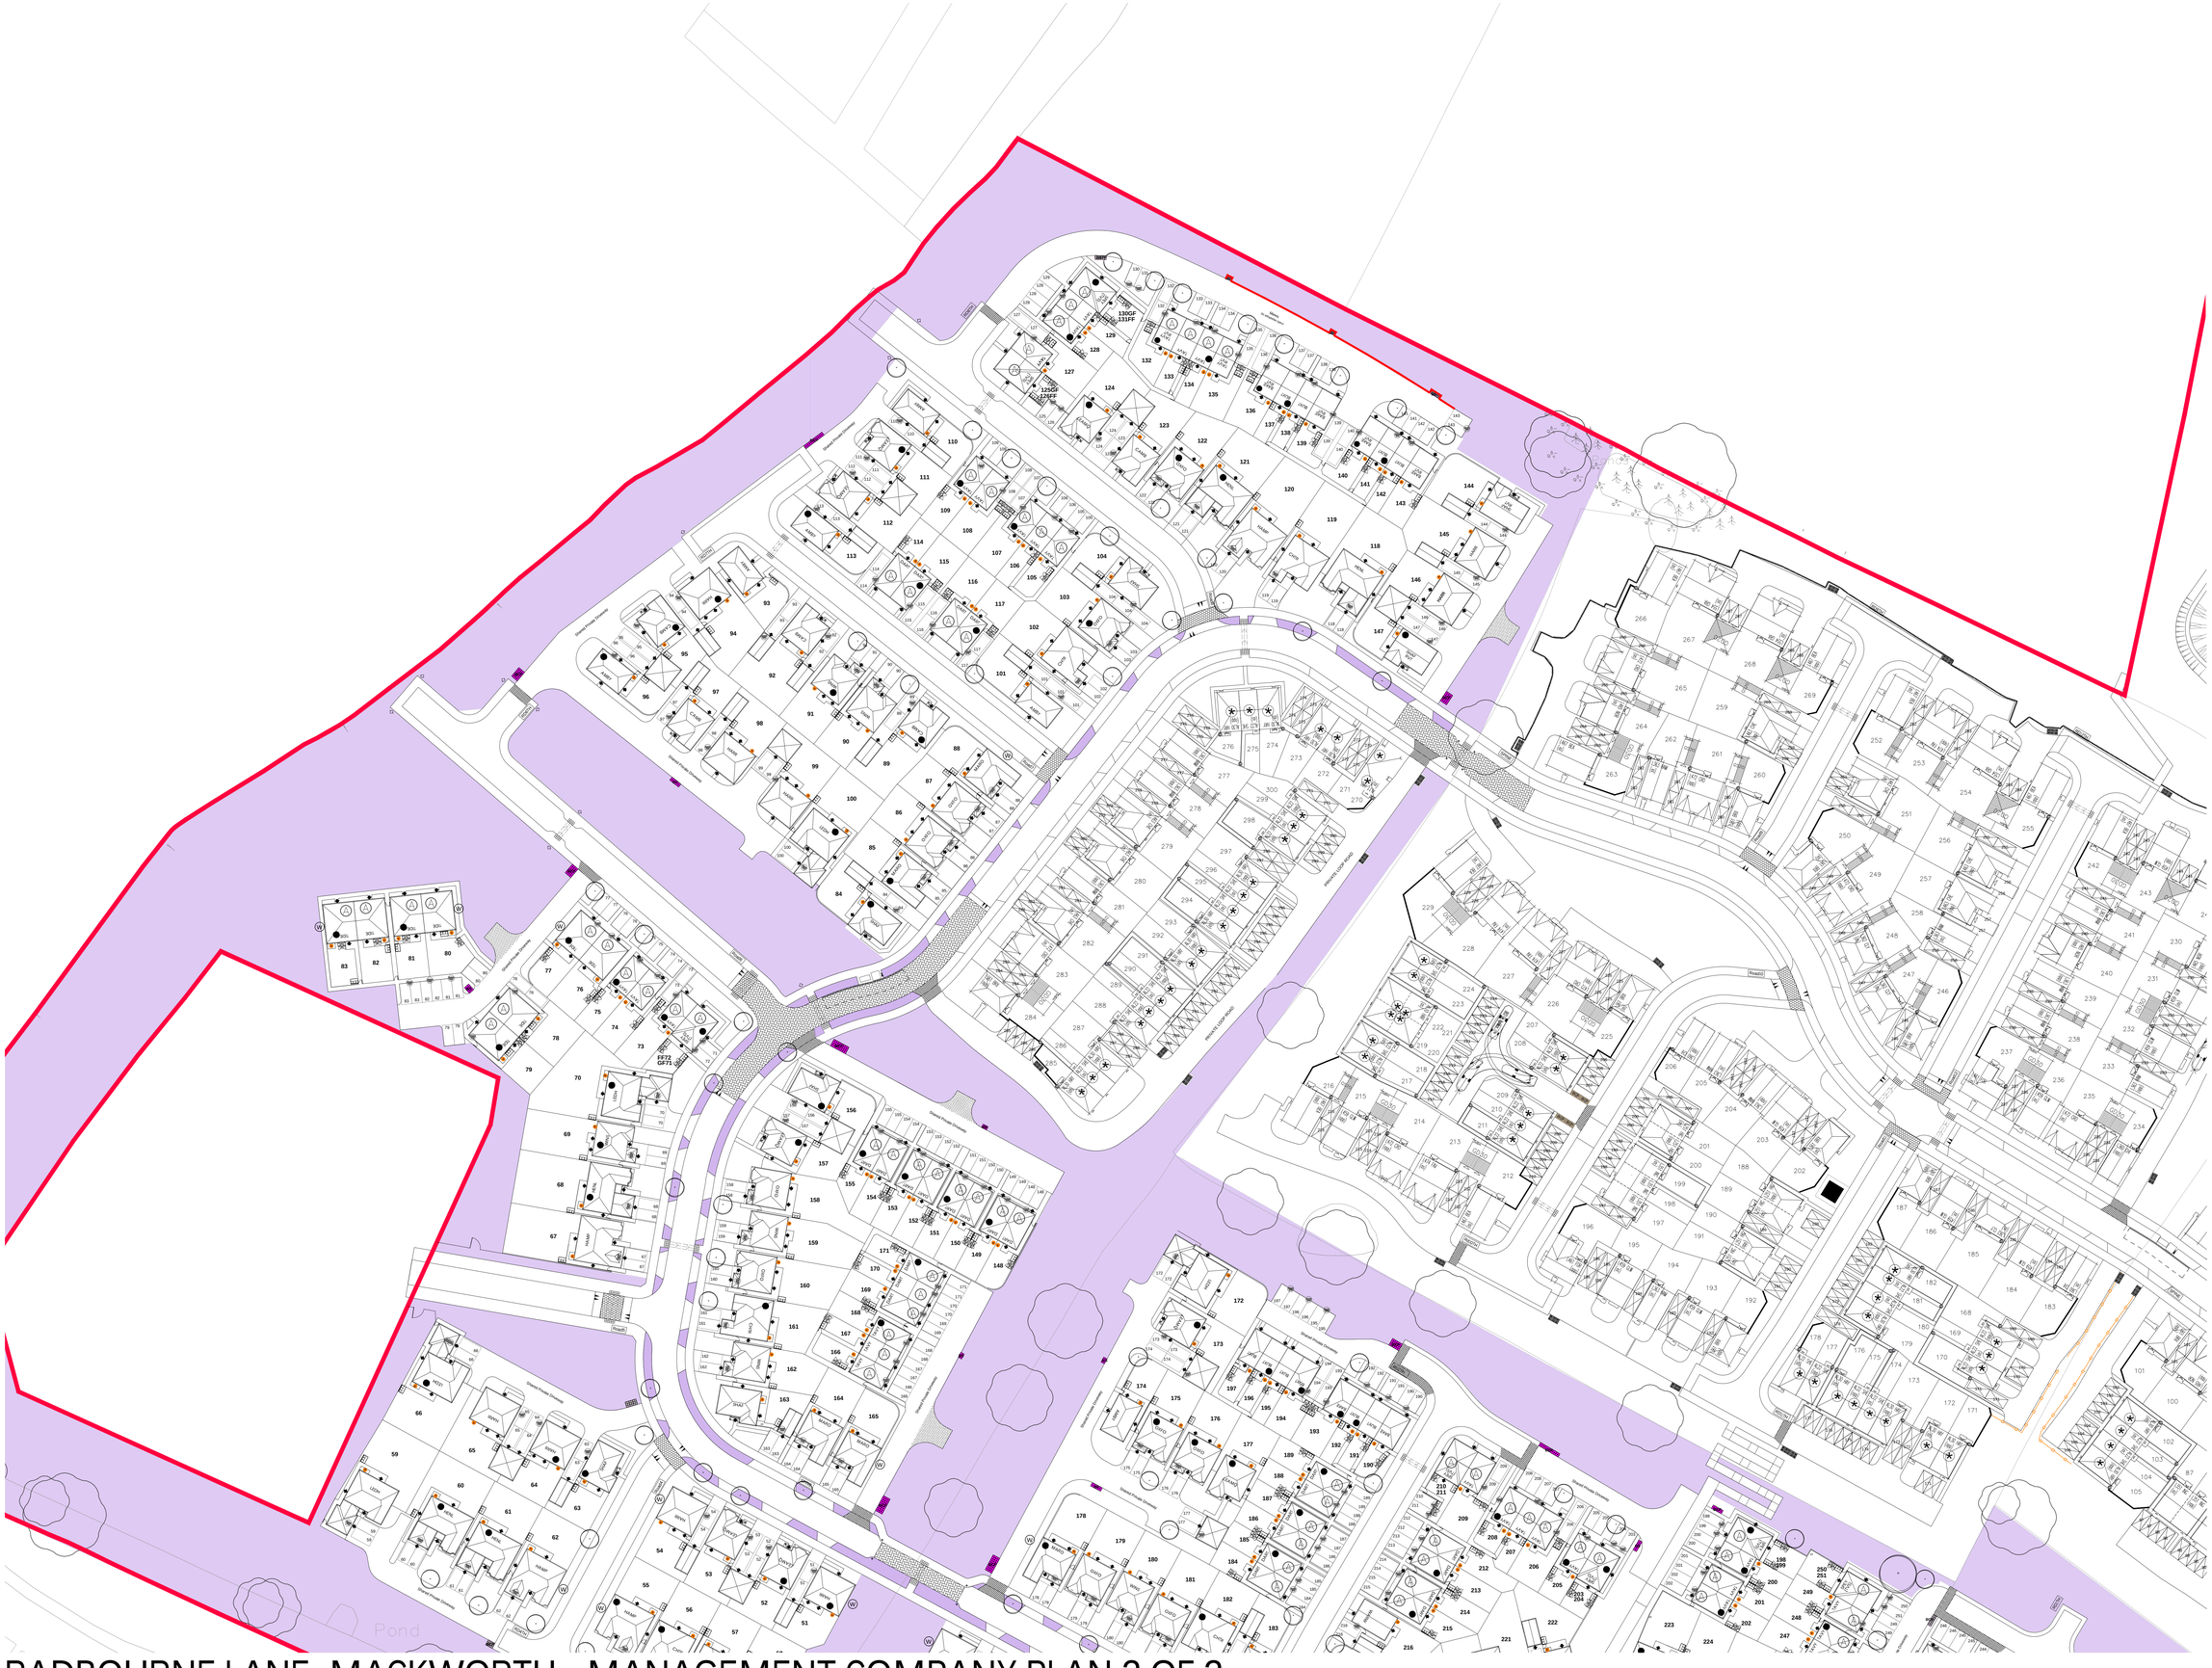

NORTH

W E

SUNPATH

0 20m

KEY

Development Boundary

Land to maintained by Management Company

Revision	Date	Amendment	Initials
B	08.07.26	Man Co areas amended to suit dropped kerbs (S38) and match updated landscaping plans with reduced spine road trees (NMA Approved).	CB
A	18.06.26	Plot 33 and 157 handed to resolve level issues to entrances (NMA Approved).	CB

REDROW

Redrow Homes Midlands

Redrow House, Kinsall Green, Wilnecote, Tamworth Staffordshire B77 5PX

Tel: 01827 260600 Fax: 01827 262454 Web: www.redrow.co.uk

miller homes

Miller Homes (Midlands) Ltd

2 Centro Place
Pride Park
Derby, DE24 8RF
Telephone 0870 336 4400
Fax 0870 336 4401
www.millerhomes.co.uk

Drawing Status: PRELIMINARY / PLANNING / CONSTRUCTION

Development	RADBOURNE LANE
Location	MACKWORTH, DERBY
Marketing Name	RADBOURNE VIEW
Drawing Title	MANAGEMENT COMPANY PLAN 2 OF 2
Drawing Number	RLMD-108-002
Revision	B
Scale @ A0	1:500
Drawn By	CB
Date Started	JUNE 2025
Checked by	DL
Date	

RADBOURNE LANE, MACKWORTH - MANAGEMENT COMPANY PLAN 2 OF 2