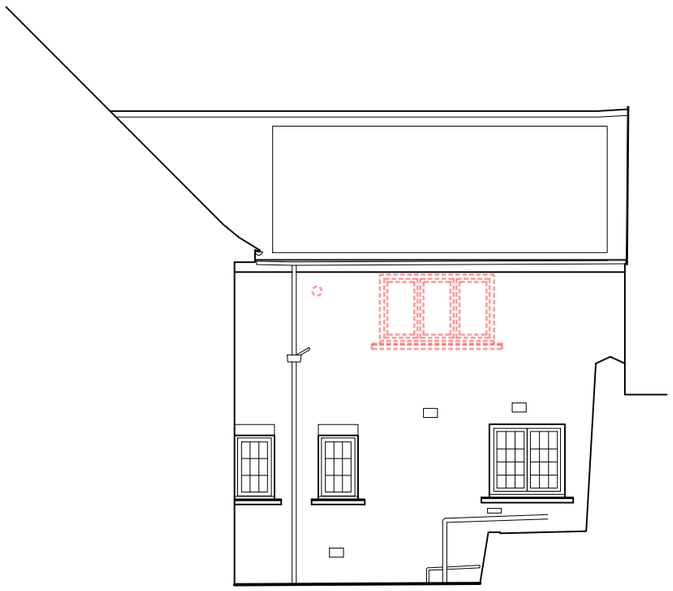

SIDE ELEVATION

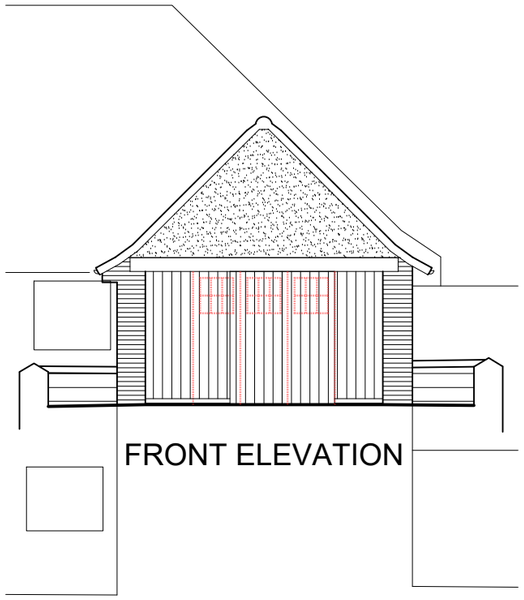

FRONT ELEVATION



SIDE ELEVATION

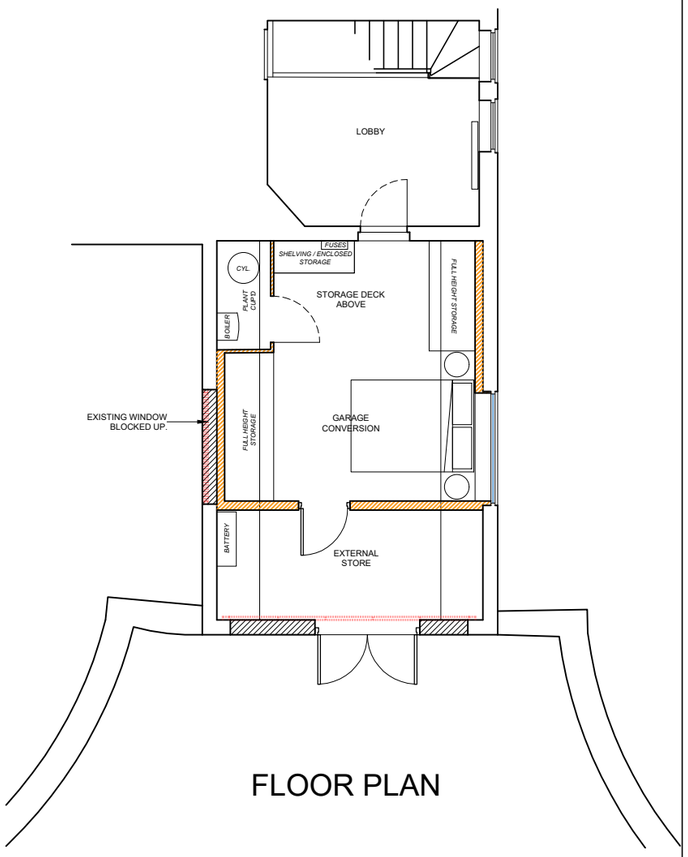

FLOOR PLAN

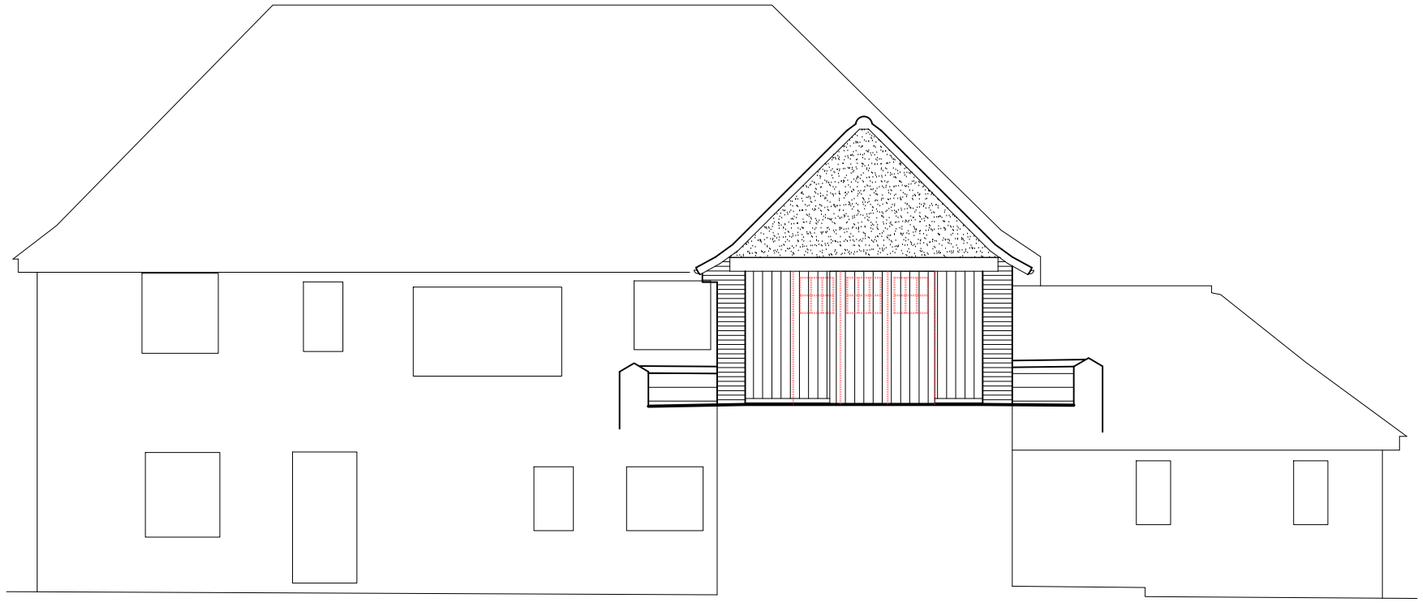

FRONT ELEVATION IN CONTEXT

GREY RICHARDS TROWELL ARCHITECTURE

Address: 1-3 Greenhill, Wirksworth, Derbyshire, DE4 4EN
Tel: 01629 825491
Email: info@grtarchitecture.co.uk
Website: www.grtarchitecture.co.uk

Client:	MR. NORBERT ARNDT		
Project:	GARAGE CONVERSION		
Address:	6 THE PASTURES, DUFFIELD, DERBYSHIRE		
Drawing:	PROPOSED PLANS AND ELEVATIONS		
Dwg No:	001	Date:	09.07.2026
Scale:	1:100	Paper size:	A3
RIBA Stage:	3		

Please Note:

Drawings up to RIBA Work Stage 4 are not sufficiently detailed for construction

DO NOT SCALE DRAWING

© Grey Richards Trowell Architecture all rights reserved