
01856 898 022
www.UKPlanningMaps.com

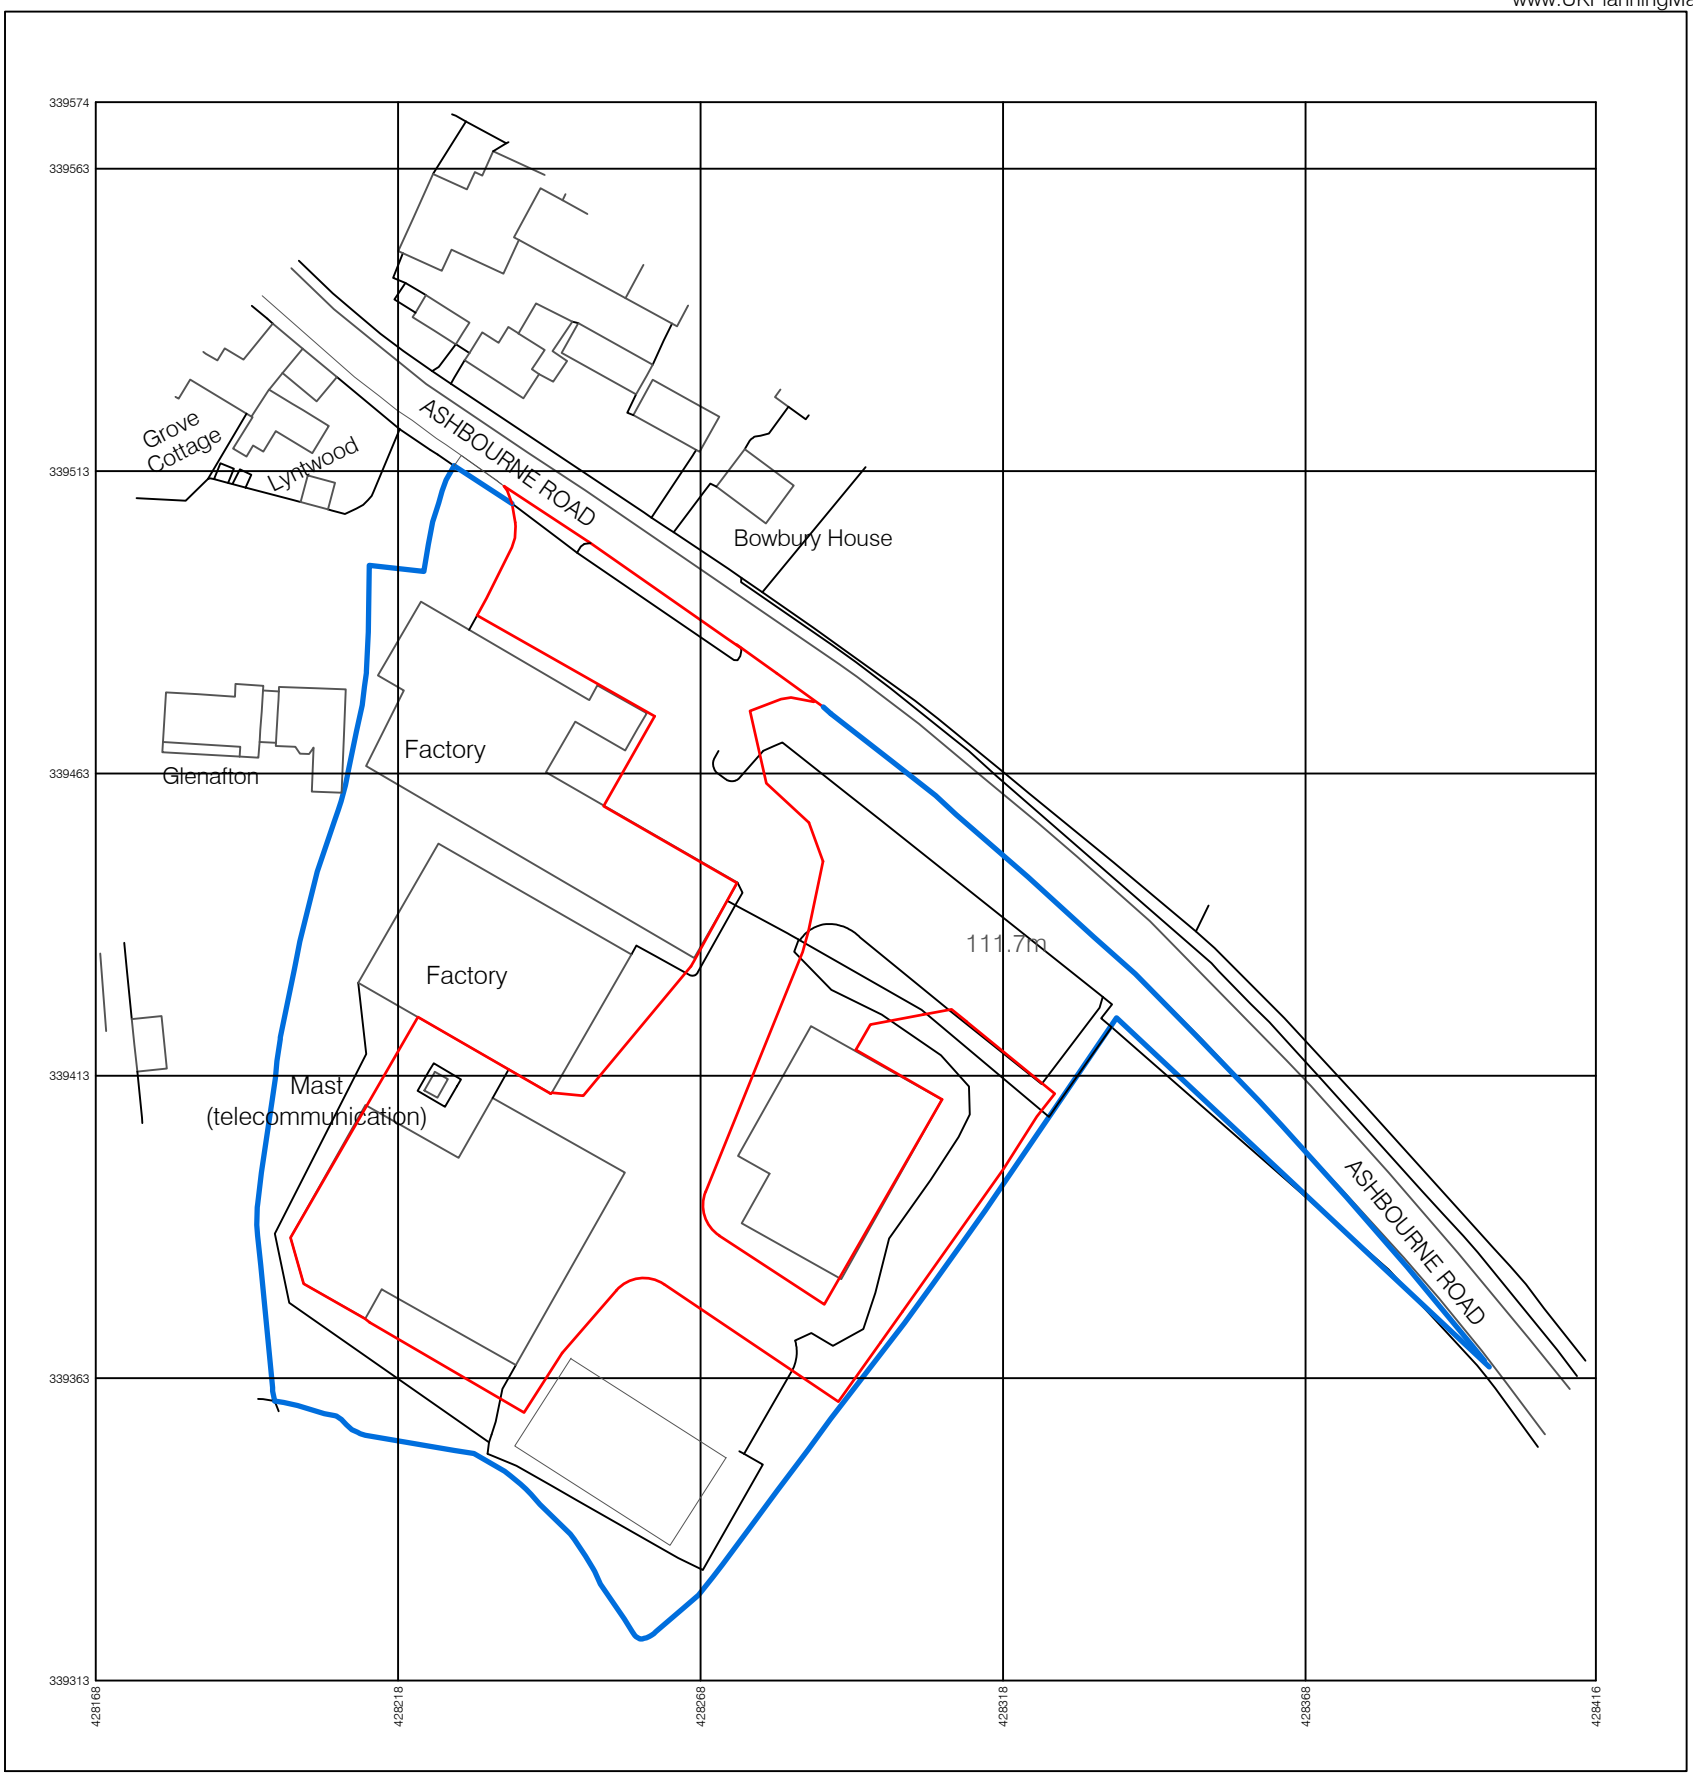

Produced on 06 March 2026 from the Ordnance Survey National Geographic Database and incorporating surveyed revision available at this date.

Crown copyright and database rights 2026 OS 100054135. Supplied by copla ltd trading as UKPlanningMaps.com a licensed Ordnance Survey partner (OS 100054135).
Data licence expires 06 March 2027. Unique plan reference: vx/1387002/1858347

10 0 10 20 30 40 50

LOCATION PLAN - Scale 1:1250

N