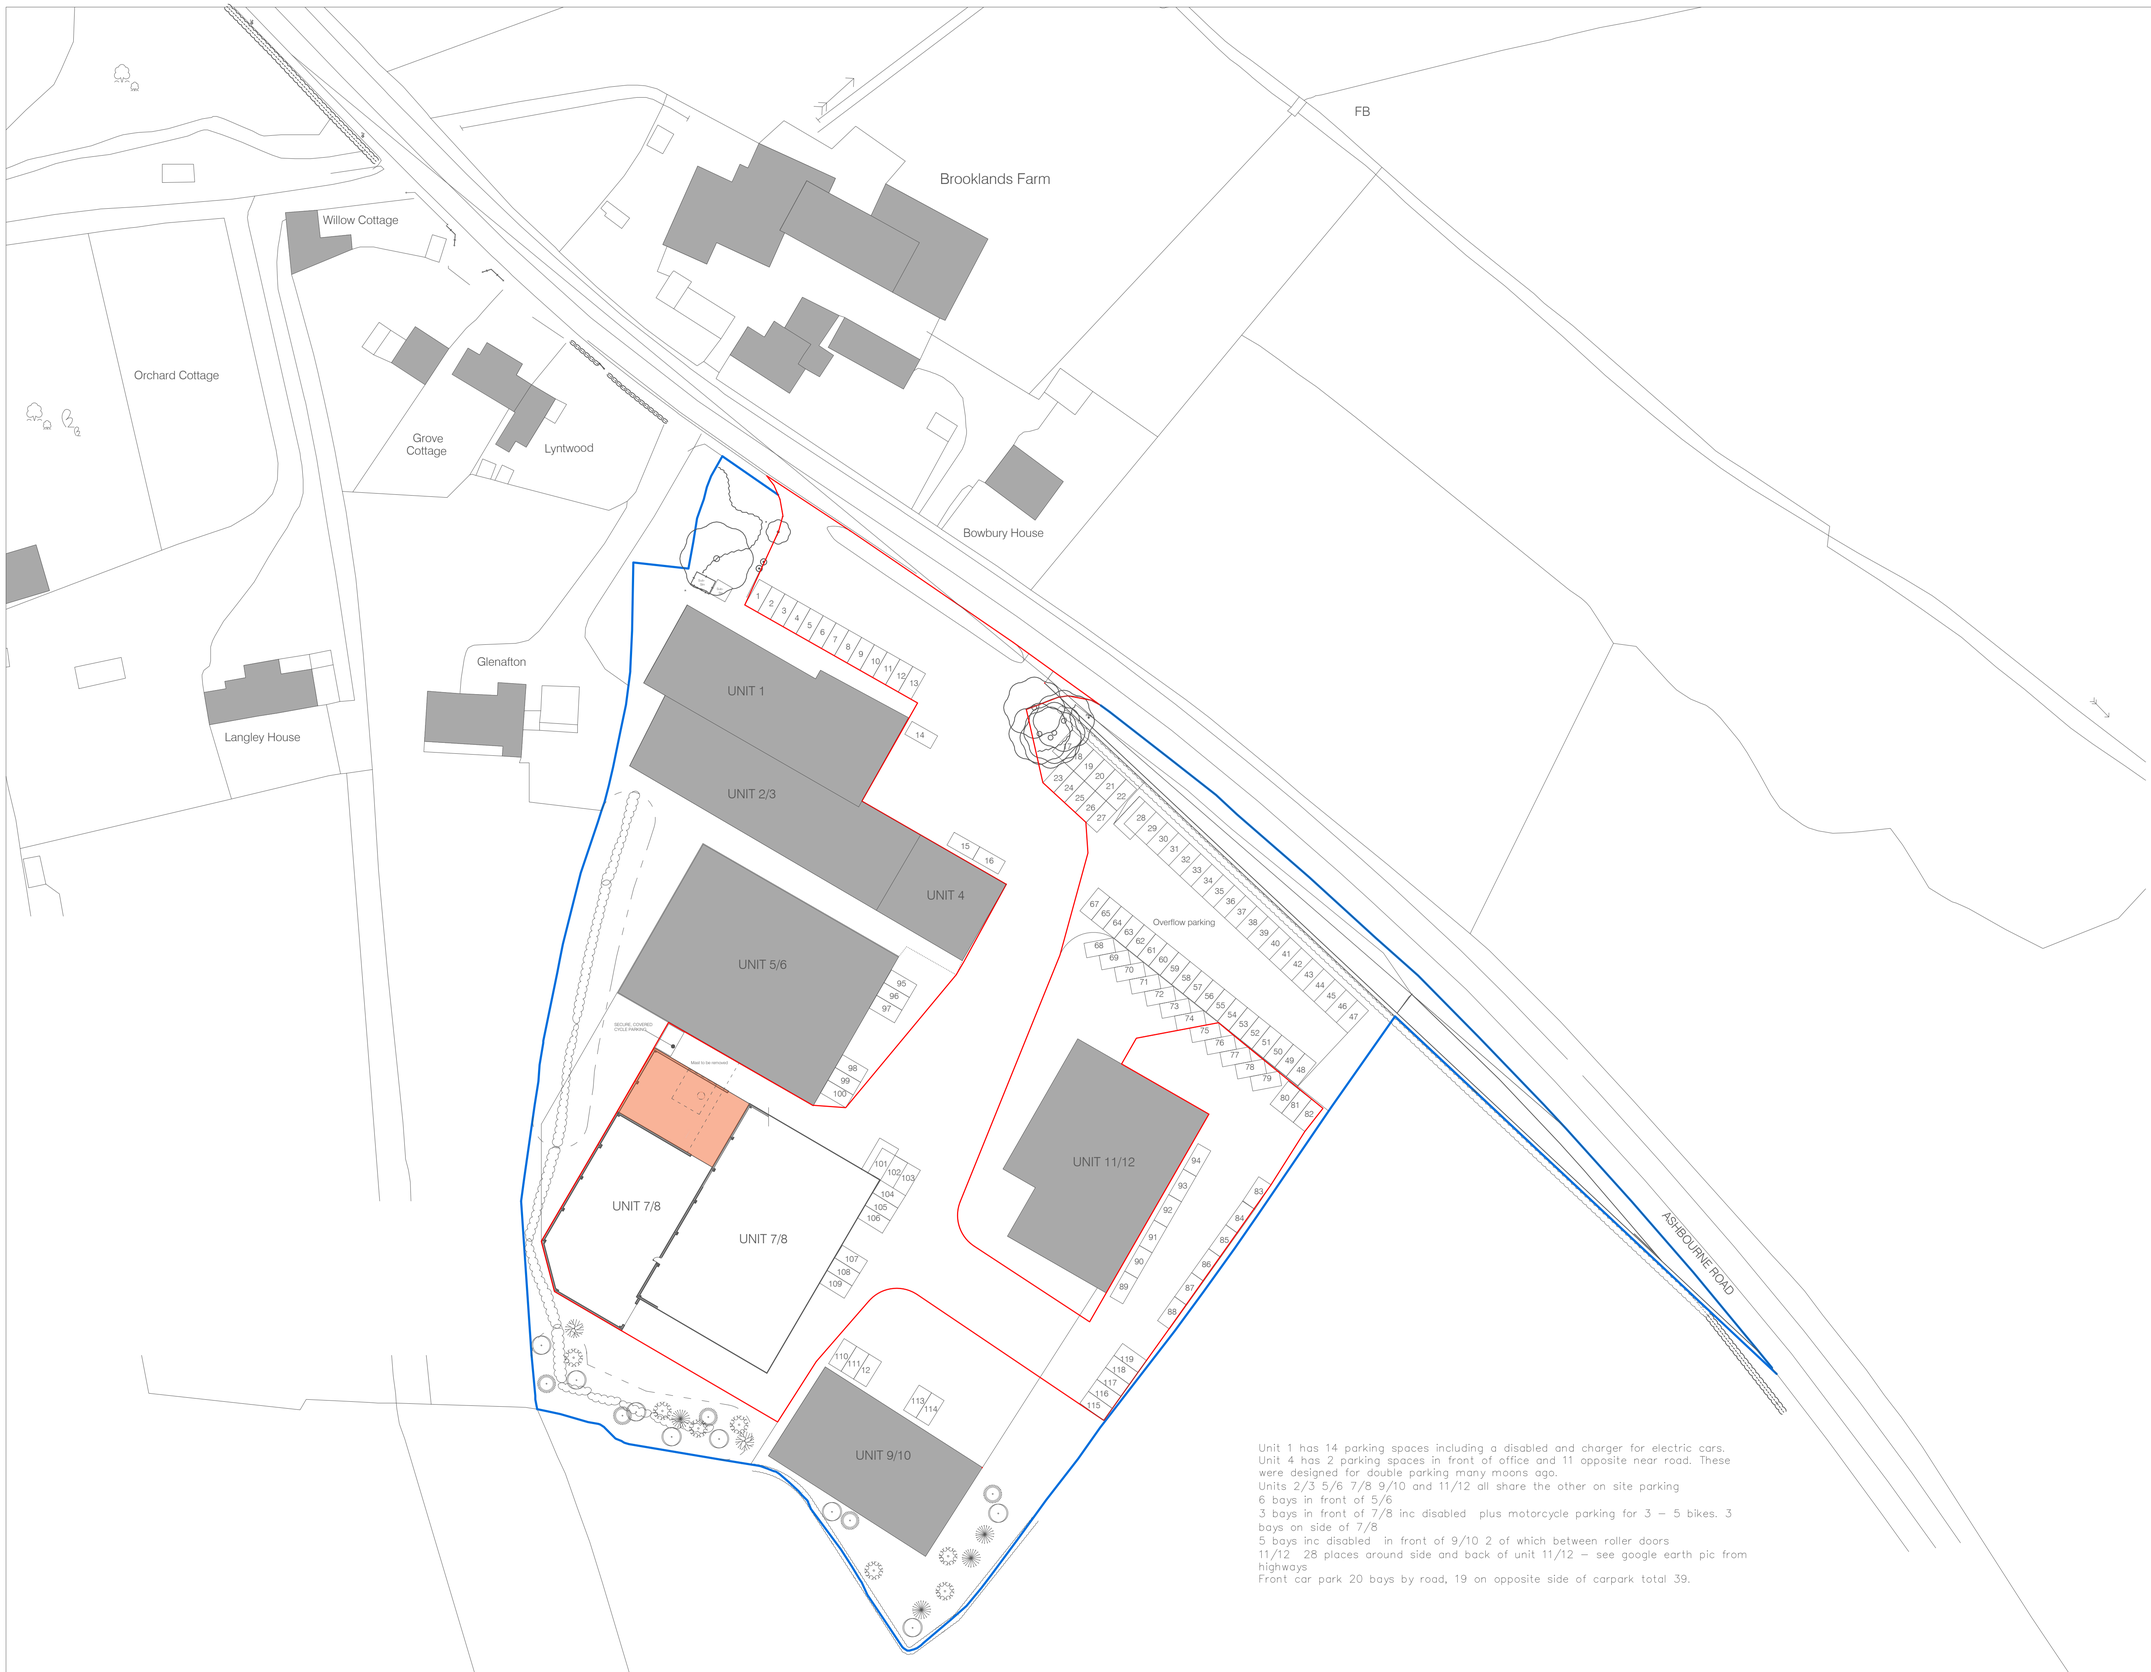


Unit 1 has 14 parking spaces including a disabled and charger for electric cars.
Unit 4 has 2 parking spaces in front of office and 11 opposite near road. These were designed for double parking many moons ago.
Units 2/3 5/6 7/8 9/10 and 11/12 all share the other on site parking
6 bays in front of 5/6
3 bays in front of 7/8 inc disabled plus motorcycle parking for 3 – 5 bikes. 3 bays on side of 7/8
5 bays inc disabled in front of 9/10 2 of which between roller doors
11/12 28 places around side and back of unit 11/12 – see google earth pic from highways
Front car park 20 bays by road, 19 on opposite side of carpark total 39.

Client
Howardson Ltd

Location
Howardson Works,
Ashbourne Rd,
Kirk Langley, Derby
DE6 4NJ

Proposal
Proposed extension of powder coating unit

Drawing
Proposed Block Plan

Scale	Date
A1@ 1:500	14.07.2026
Sheet No	Job Ref
	HOW/PBP

dwad
daniel wright architectural design ltd
Ednaston Park- Painters Lane- Ashbourne-DE6 3FA
e: dan@dwad.co.uk
m: 07837774986
t: 01335 818089
www.dwad.co.uk