

Rear Elevation - South-East

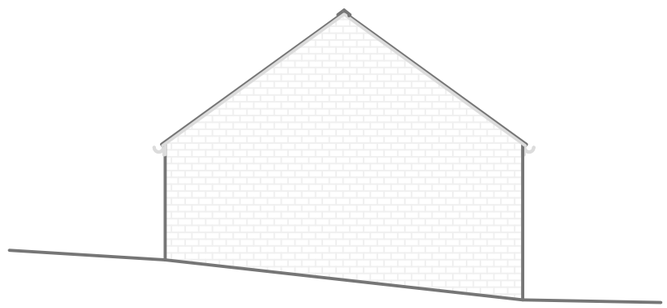

Side Elevation - North-East

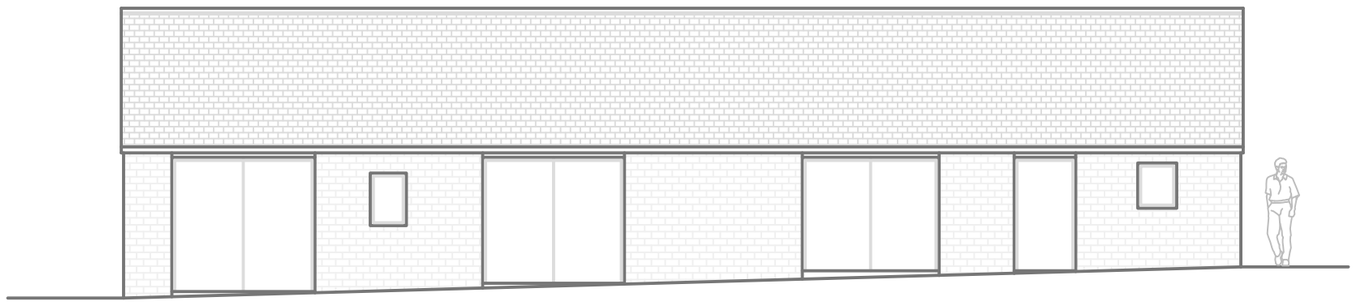

Front Elevation - North-West



Side Elevation - South-West

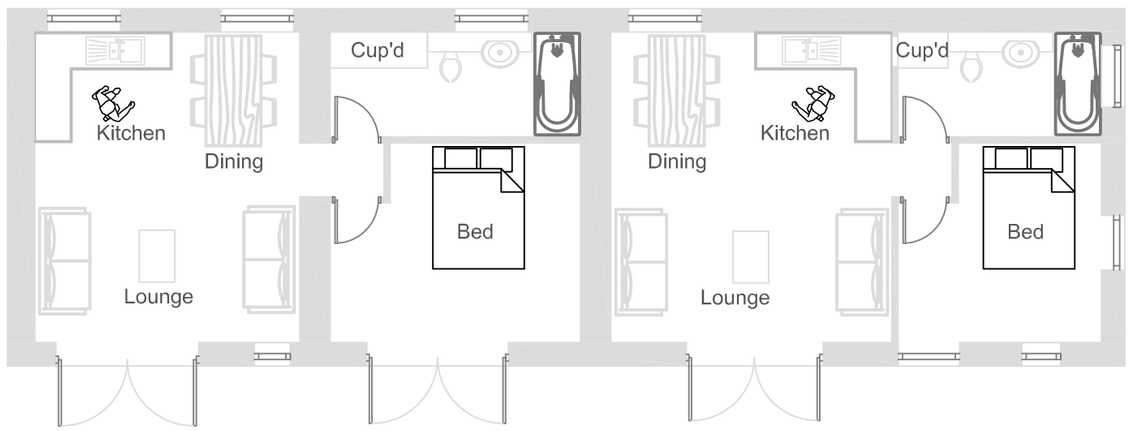

Floor Plan

Dwelling 1

Dwelling 2



MATERIALS

Staffordshire blue roof tiles to all roofs

Red brick walls

Painted timber doors and window frames

John Yorke
Bath House Farm,
Nottingham Road, Belper,
Derbyshire
DE56 1JJ

Conversion and Alteration
of Existing Outbuilding
to Form Two Dwellings

Proposed Floorplans and Elevations
Date: 17/06/2026
Drawing No: 02-002
Scale 1:100@A3

PROPOSED