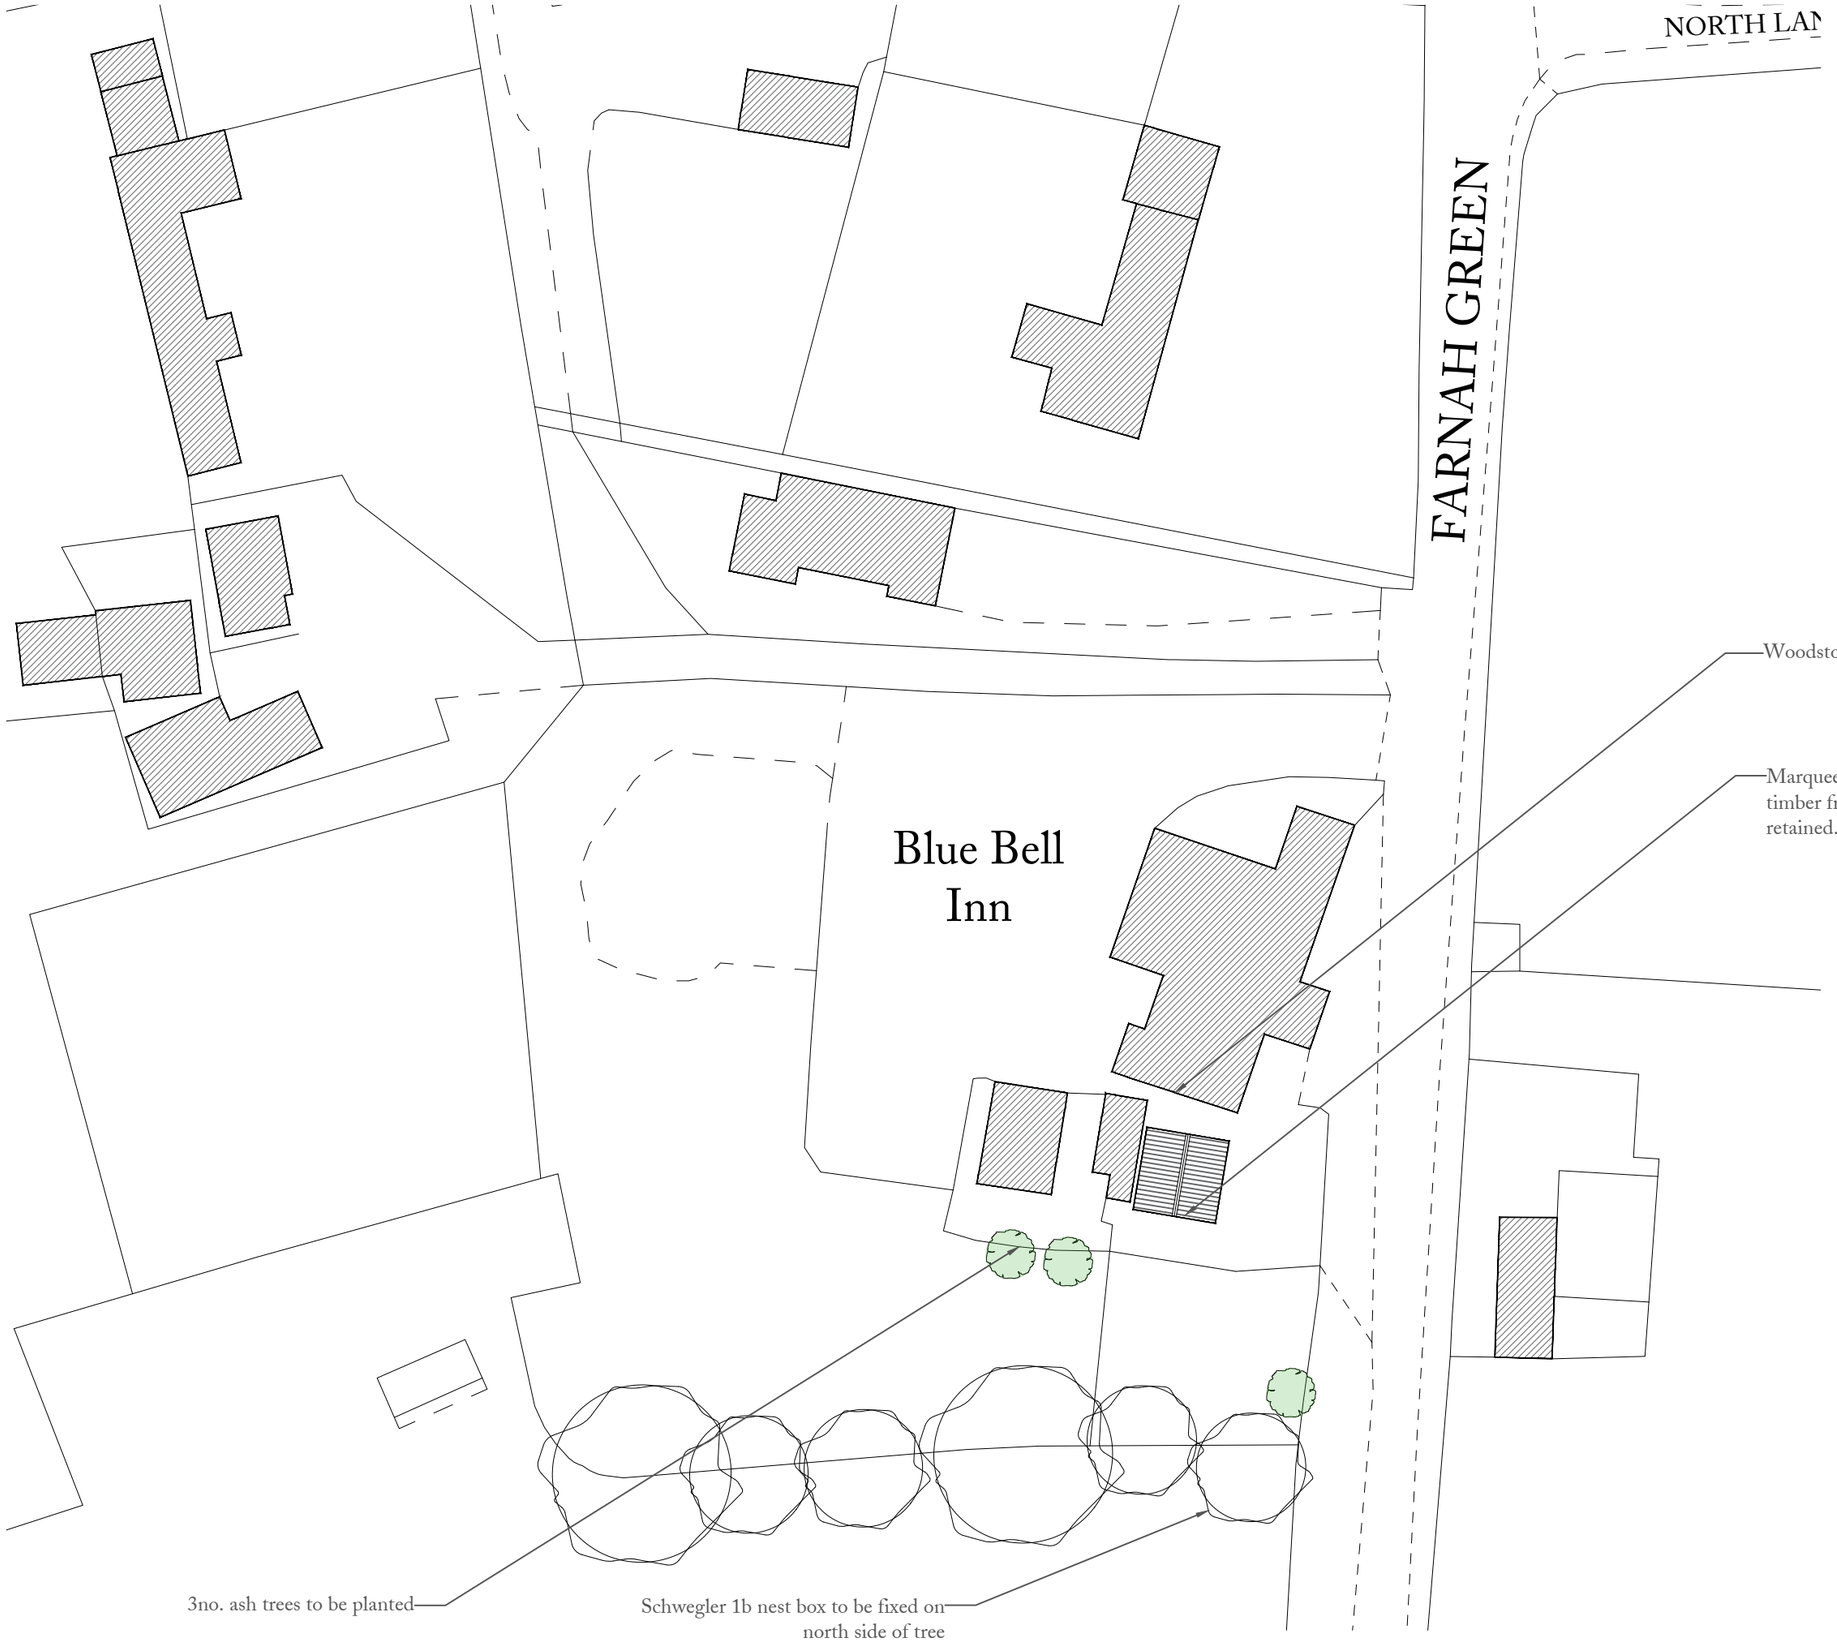

PLANNING

(1:500) 0m 5 10 15

Rev. No.:	Amendment	Date
P3	Biodiversity measures added	01.07.2026
P2	Amended orientation	21.04.2026
P1	First Issue	24.03.2026

Wakebridge Estates

46 Bridge Street
Belper
Derbyshire DE56 1AX

enquiries@wakebridge.co.uk
T +44 (0)7484 20 67 16

PROJECT: BLUE BELL, FARNAH GREEN

TITLE: SITE BLOCK PLAN PROPOSED

DRAWING No.: 1841-103 REV. No.: P3

SCALE: 1:500 at A3 DATE: 24.03.2026

All designs copyright of Wakebridge Estates Limited (registered England and Wales 13305880 - enquiries@wakebridge.co.uk). All dimensions to be checked on-site and verified where discrepancies arise. Not to be reproduced or relied upon without express consent.