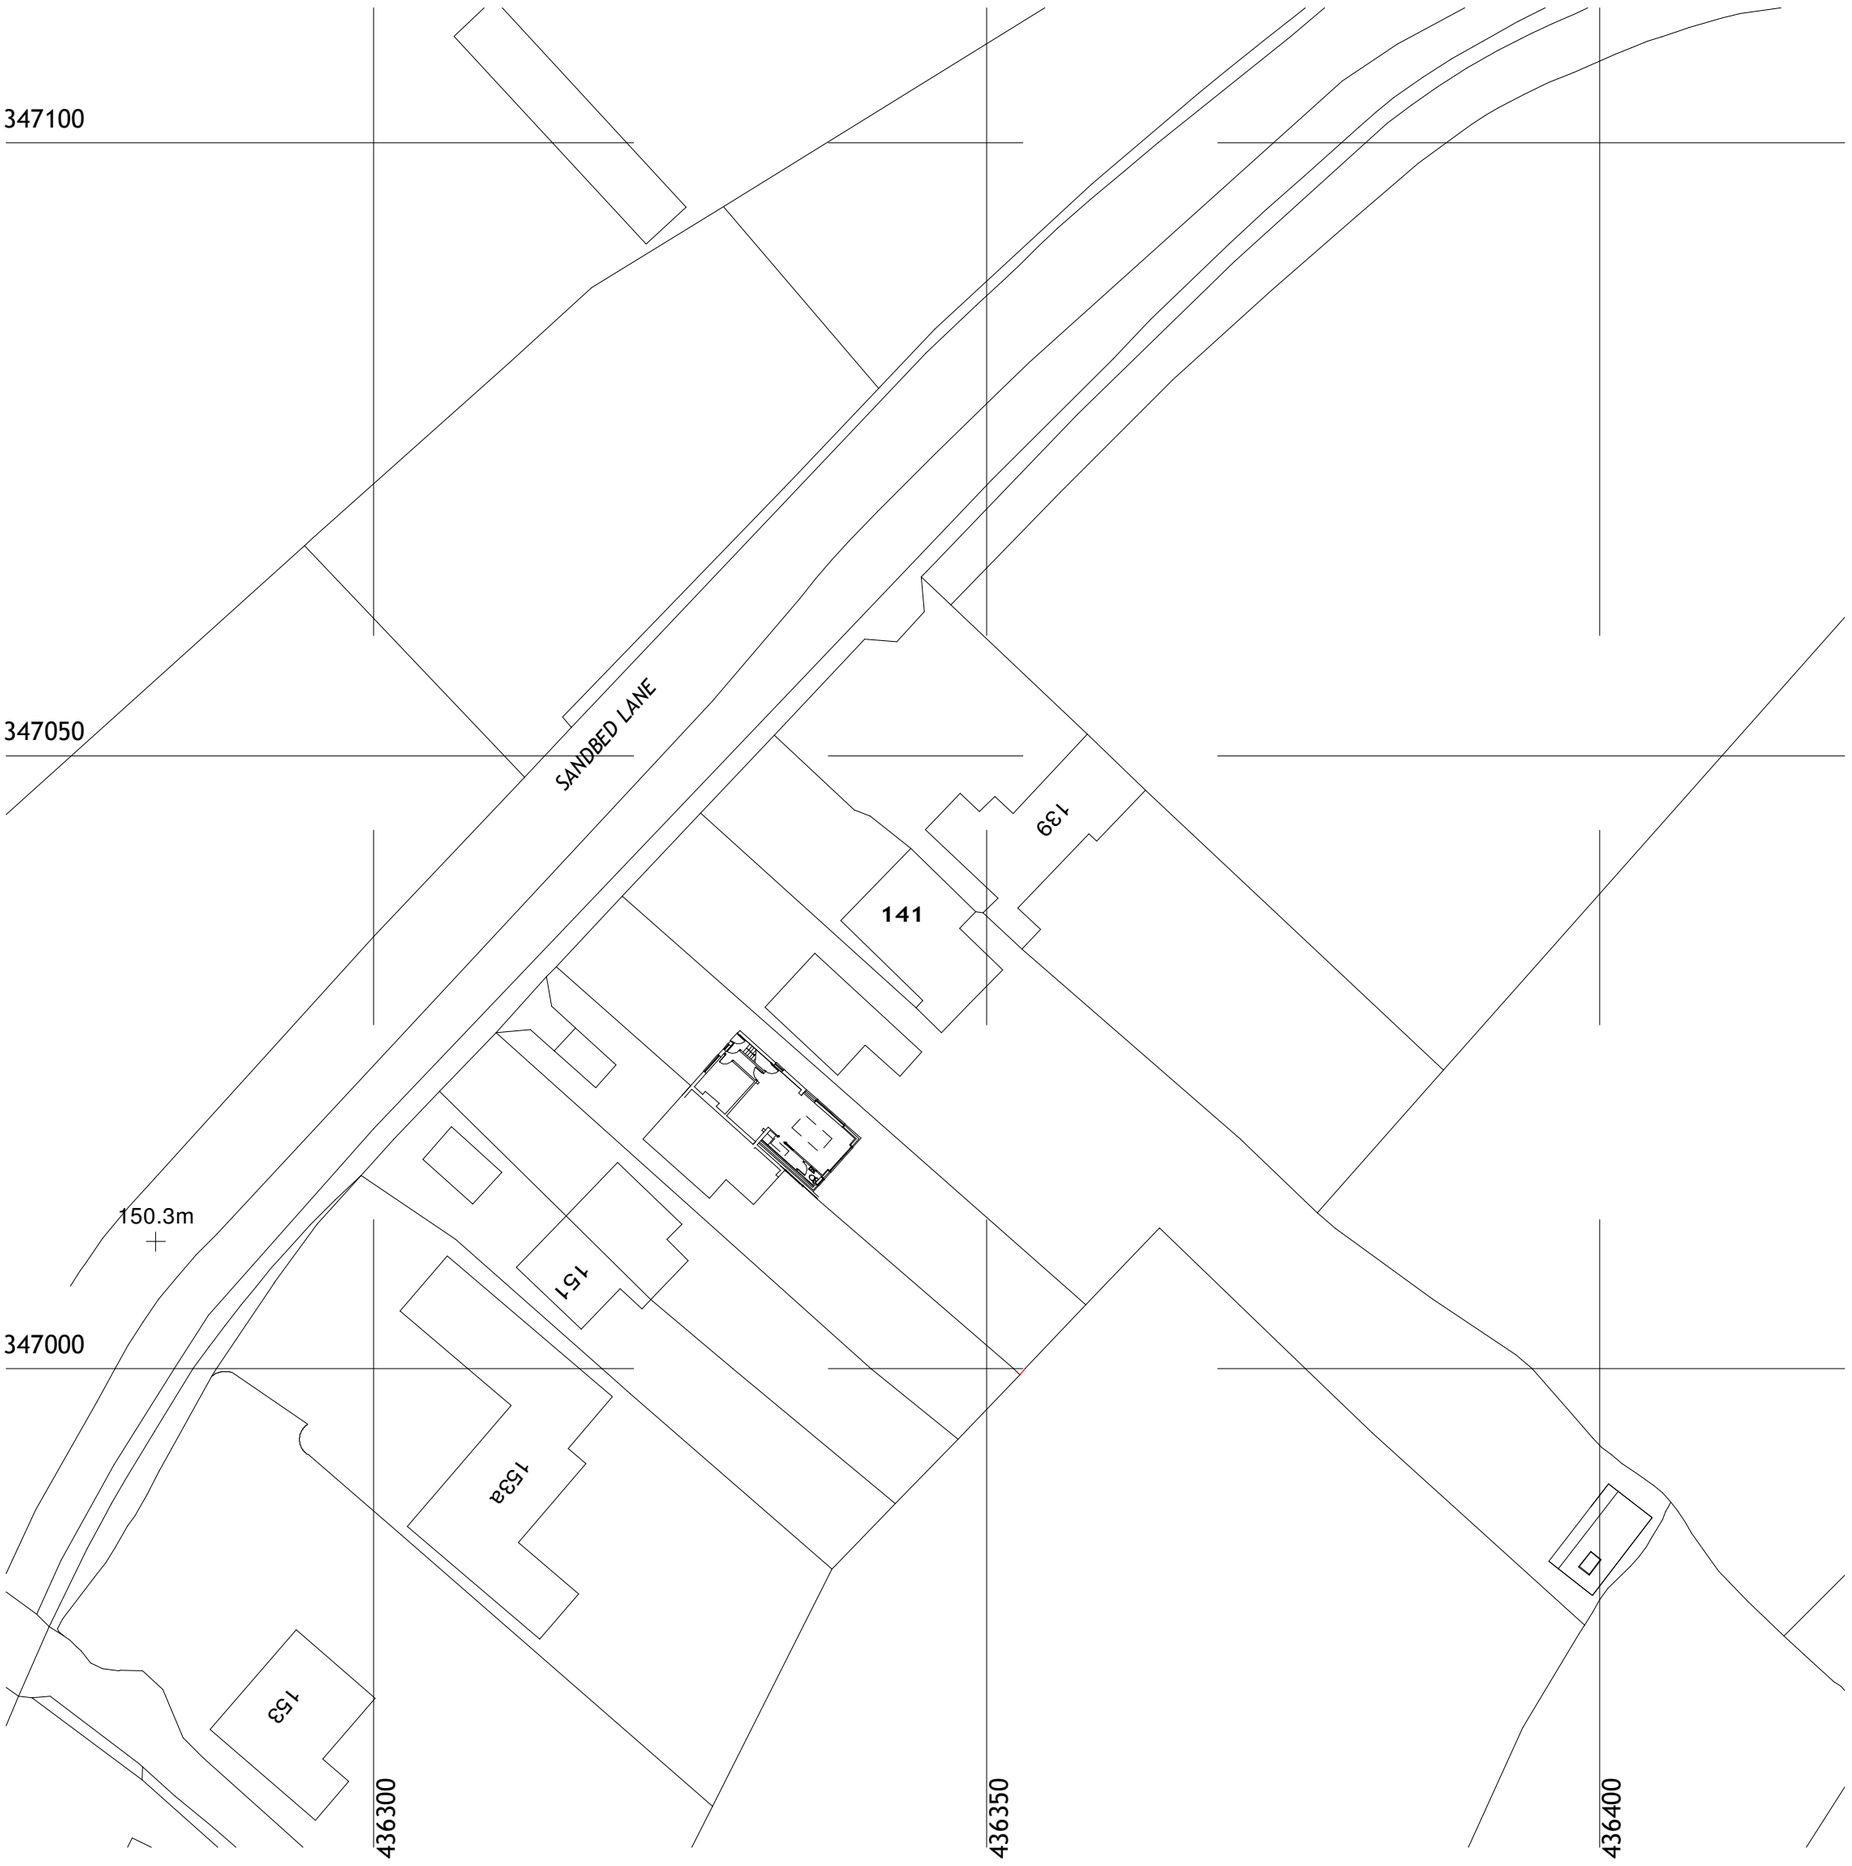

BLOCK PLAN 1:500

0 5 15m 30m 50m

CS Building Design
csbdesign@talktalk.net
07947786143

Site Address:

145 Sandbed Lane
Belper
DE56 0SL

Proposed Work:

Single Storey Rear Extension and New Ground floor window opening in the front elevation

Date: 9/06/2026

Drawing Title
Proposed Block Plan

Drawn: CN

Scale: 1:500 @ ISO A2

Drawing No:
1067-SB-05-09-06-2026