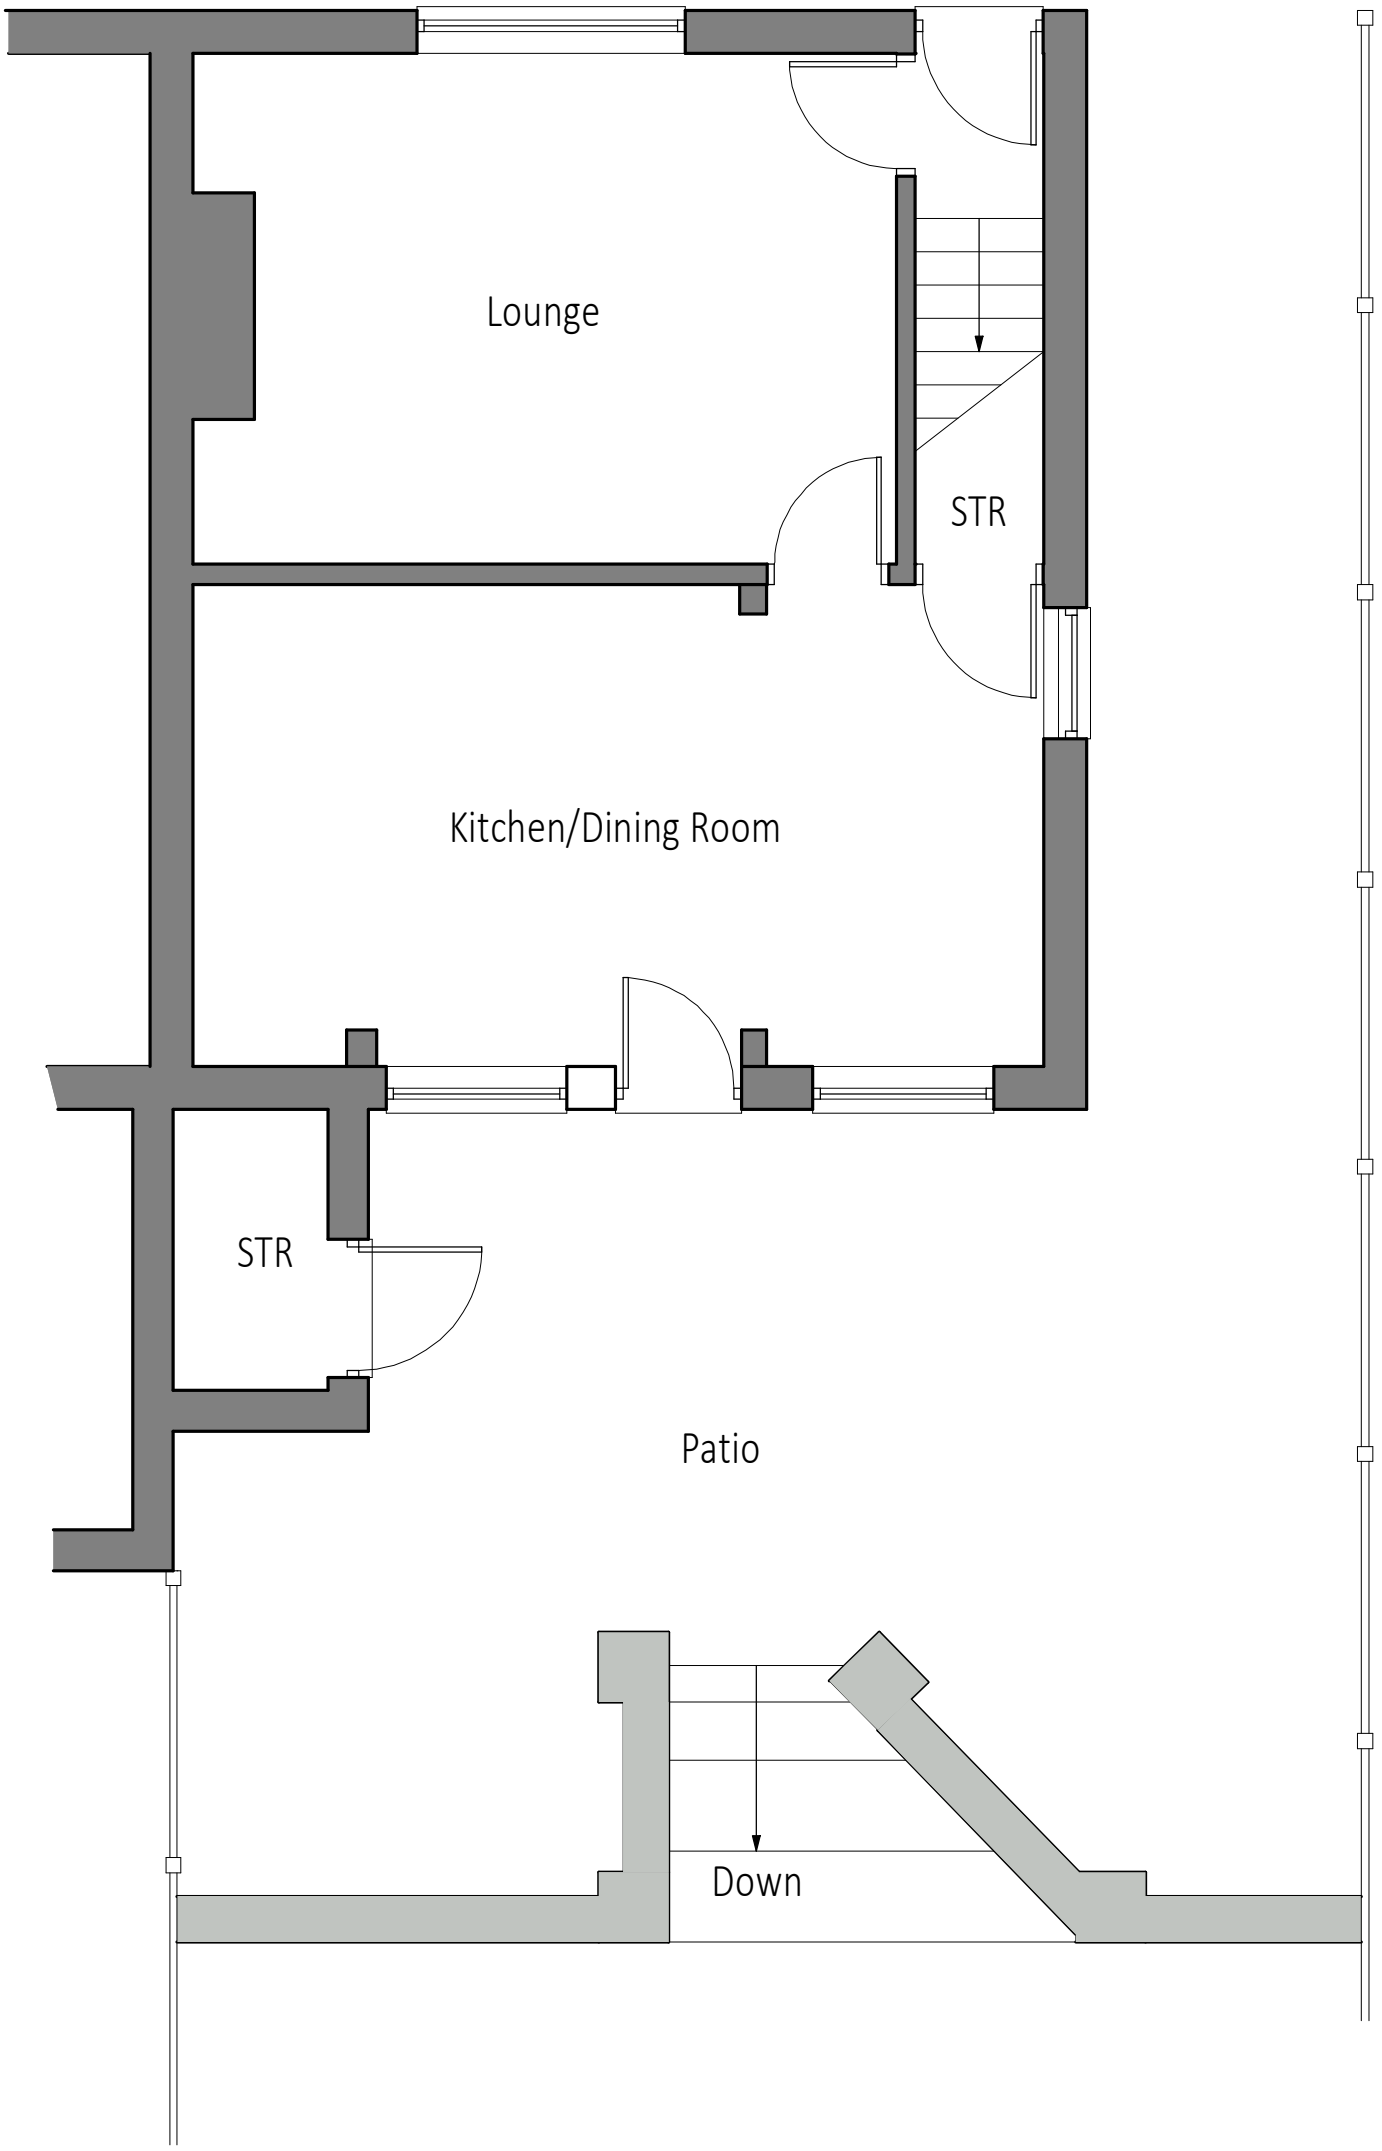

Existing Ground Floor Layout

0 0.5m 1m 1.5m 2.0m 2.5m 3.0m 3.5m 4.0m 4.5m 5.0m

CS Building Design
csbdesign@talktalk.net
07947786143

Site Address: 145 Sandbed Lane Bélper DE56 0SL	Proposed Work: Single Storey Rear Extension and New Ground floor window opening in the front elevation	Drawing Title Existing Ground Floor layout	
	Date: 9/06/2026	Drawn: CN Scale: 1:50 @ ISO A3	Drawing No: 1067-SB-02-09-06-2026