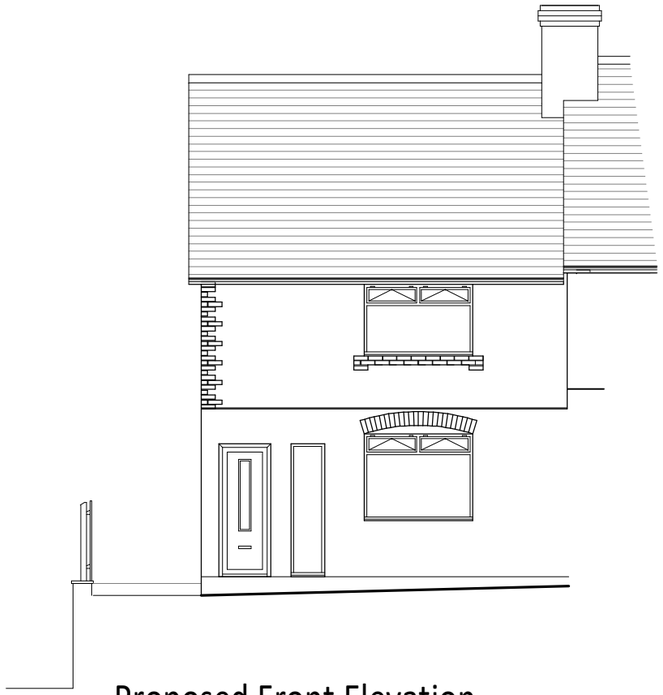

Proposed Front Elevation

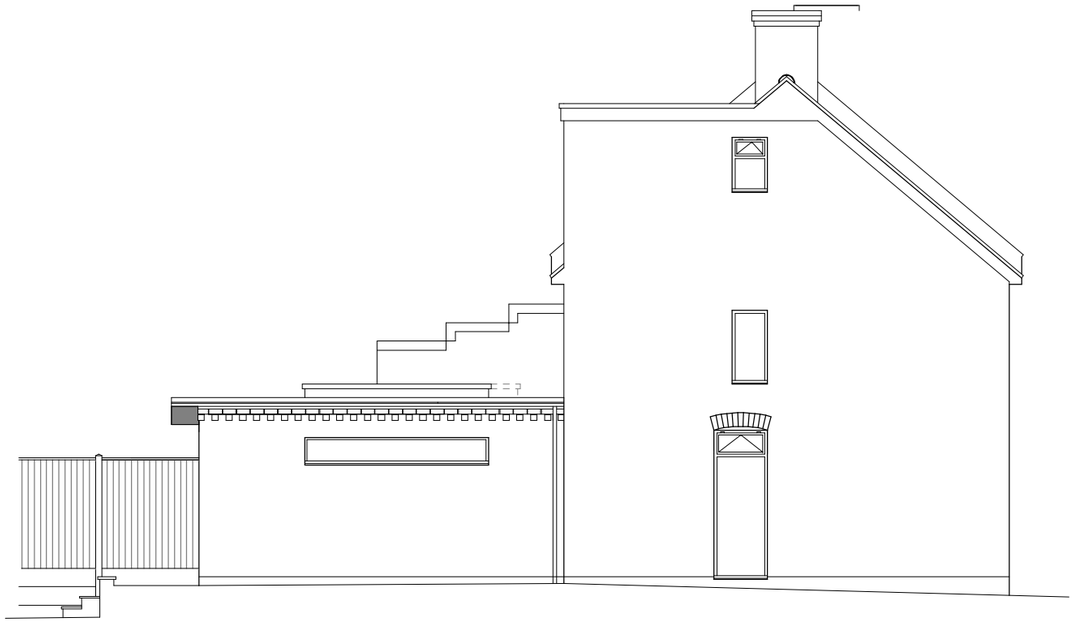

Proposed Side Elevation (Facing the side path)



Proposed Rear Elevation

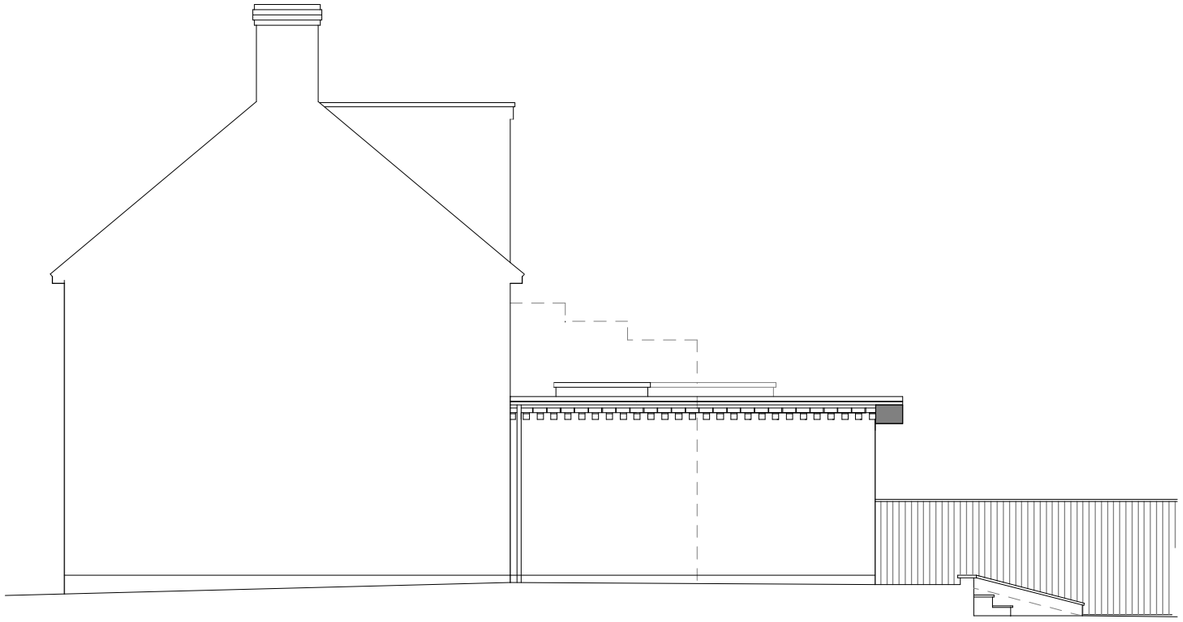

Proposed Side Elevation

0 1 2 3 4 5 6 7 8 9 10m

Scale: 1:100

	Drawing Title Existing Elevations	Proposed Work: Single Storey Rear Extension and New Ground floor window opening in the front elevation	Site Address: 145 Sandbed Lane Belper DE56 0SL
Drawing No: 1067-SB-03-09-06-2026	Drawn: CN		
	Scale: 1:100 @ ISO A3	Date: 9/06/2026	

CS Building Design
csbdesign@talktalk.net
07947786143