VIEWED FROM OUTSIDE OF PROPERTY LOOKING IN

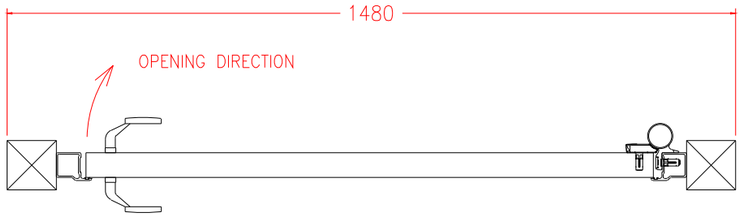

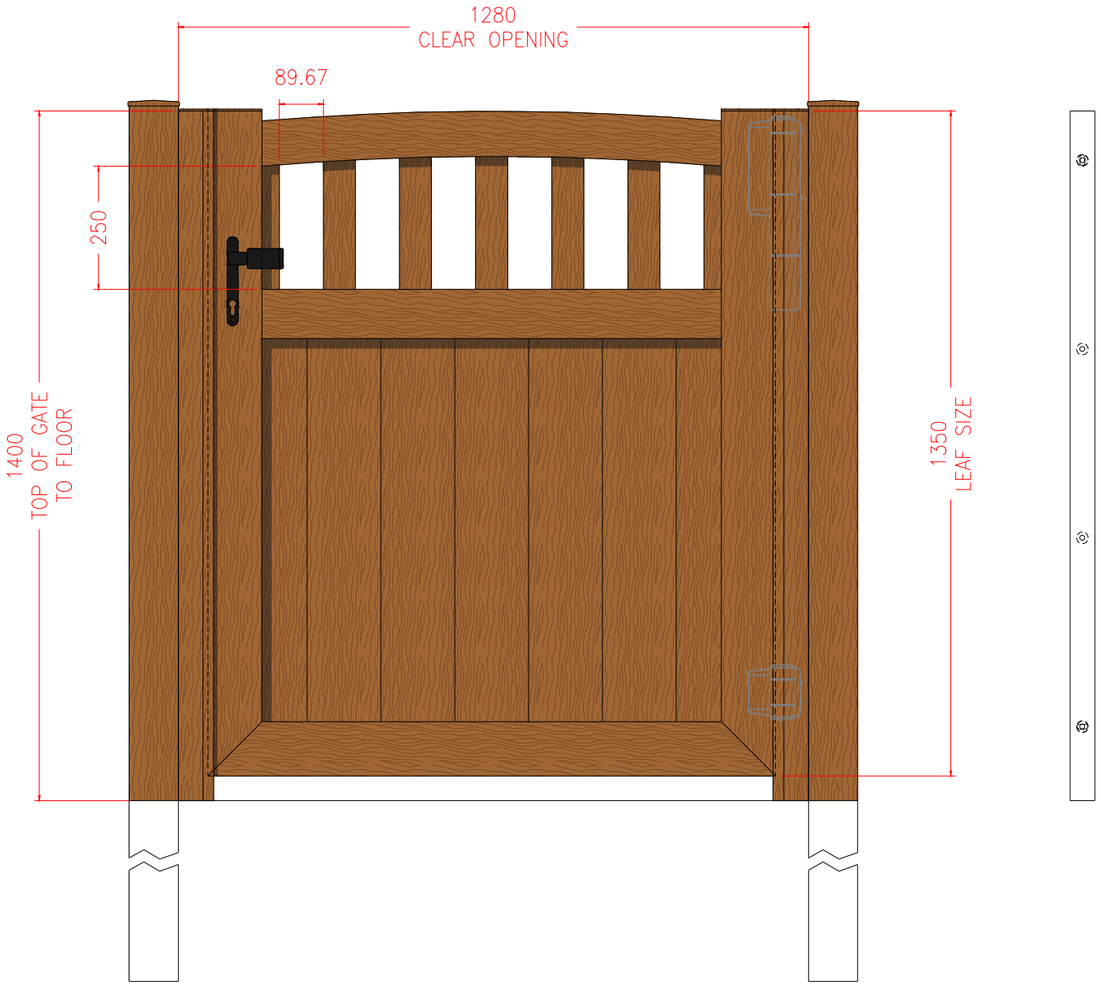

PEDESTRIAN GATE REBATE
POSTS PRE DRILLED FIXING HOLES

(PLEASE STATE IF DRILLING NOT REQUIRED)

Pedestrian Gate Materials	
Gate Swings Inwards to Open	
AL028 - 110 x 50mm Gate Frame Golden Oak	
AL027 - 92 x 48mm Top Rail Frame Golden Oak	
AL017 - 100 x 48mm Mid Rail Golden Oak	
AL6516 - 65 x 16mm Planks Golden Oak	
AL15016TG - 150 x 16mm T&G Planks Golden Oak	
AL005 - Rebate Posts (Pre Drilled With Blanking Plugs) Golden Oak	
P00009344 - Mammoth 180 Self Closing Hinge (Black)	
P00011560 - Locinox Electric Strike (INTRALEC-Z-50-E) Fail Secure c/w Pad Handles	
ALP100C - 100 x 100mm Cast in Posts @ 2800mm Golden Oak	

GATE COLOUR / FINISH: Golden Oak Woodgrain

CHECK THE COLOUR AND FINISH ARE CORRECT - ** NOTE ** THE COLOUR ON THIS DRAWING IS INDICITIVE ONLY

Rev	Date	Drawn	Approved	Description
A	12/05/26	WL	WL	For Approval
B	13/05/26	WL	WL	Pedestrian Gate Dimensions Amended
C	20/05/26	WL	WL	Lettering Font Changed
D	21/05/26	WL	WL	Amended to Email
E	22/05/26	WL	WL	Lettering Removed, Postbox Removed
E	22/05/26	WL	WL	Approved

Client: AGBE

Scale : NTS

Job Reference: Bob Dunn - Cantilever Gate & Pedetrian Gate

Disclaimer: Once approved any alterations requested will incur extra charges which the client is liable for. Its the installers responsibility to ensure all current safety legislation are met.

WARNING

DRAWING APPROVAL - DISCLAIMER

Please check the product specification and all dimensions thoroughly before signing off this drawing.
Once approved the products will be manufactured using the dimensions, specifications and exact plank layout from this signed off drawing.
No responsibility will be accepted for any error or omission once the drawings are checked and signed off by yourself.

CNC by:	
Cut by:	
Fabricated by:	
Aligates Badge Fitted by:	
Checked & Packaged by:	
Planned Production	
Delivery / Collected	

Aligates BUILT TO LAST
34 - 35 Tatton court
Woolston
Warrington
WA1 4FF

CAD Reference: AG4167

Drawn By : W Litherland