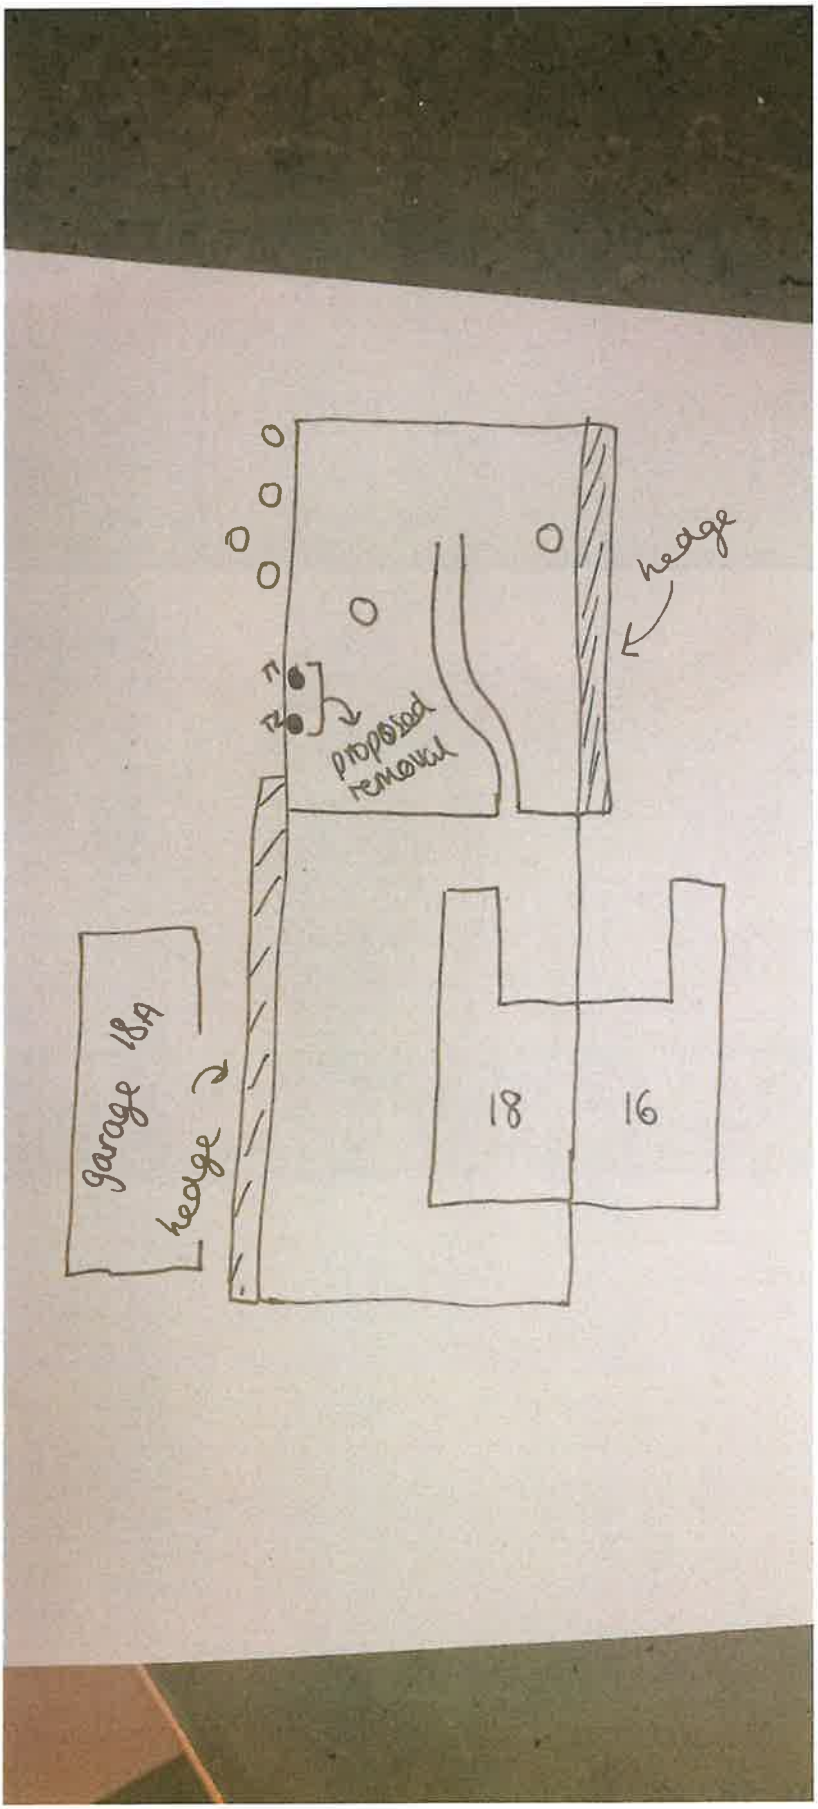
hedge
proposed removal
garage 18A
hedge
18
16