
Copyright retained in accordance with the copyright, design, and patents act 1988.

DO NOT SCALE OFF DRAWINGS
Dimensions to be checked on site.


ALL DISCREPANCIES TO BE NOTIFIED TO AND CHANGES AGREED WITH THE ARCHITECT IN ADVANCE OF CONSTRUCTION



SOUTH ELEVATION

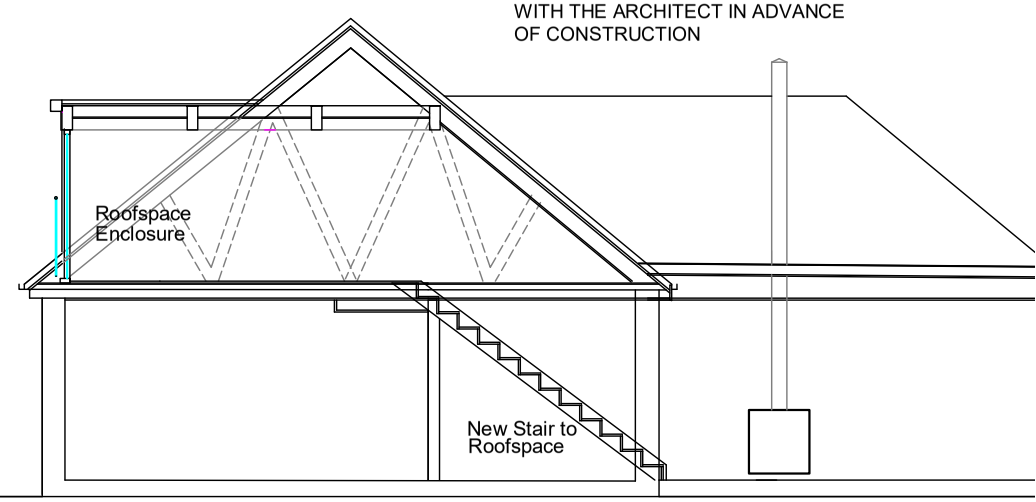

SECTION

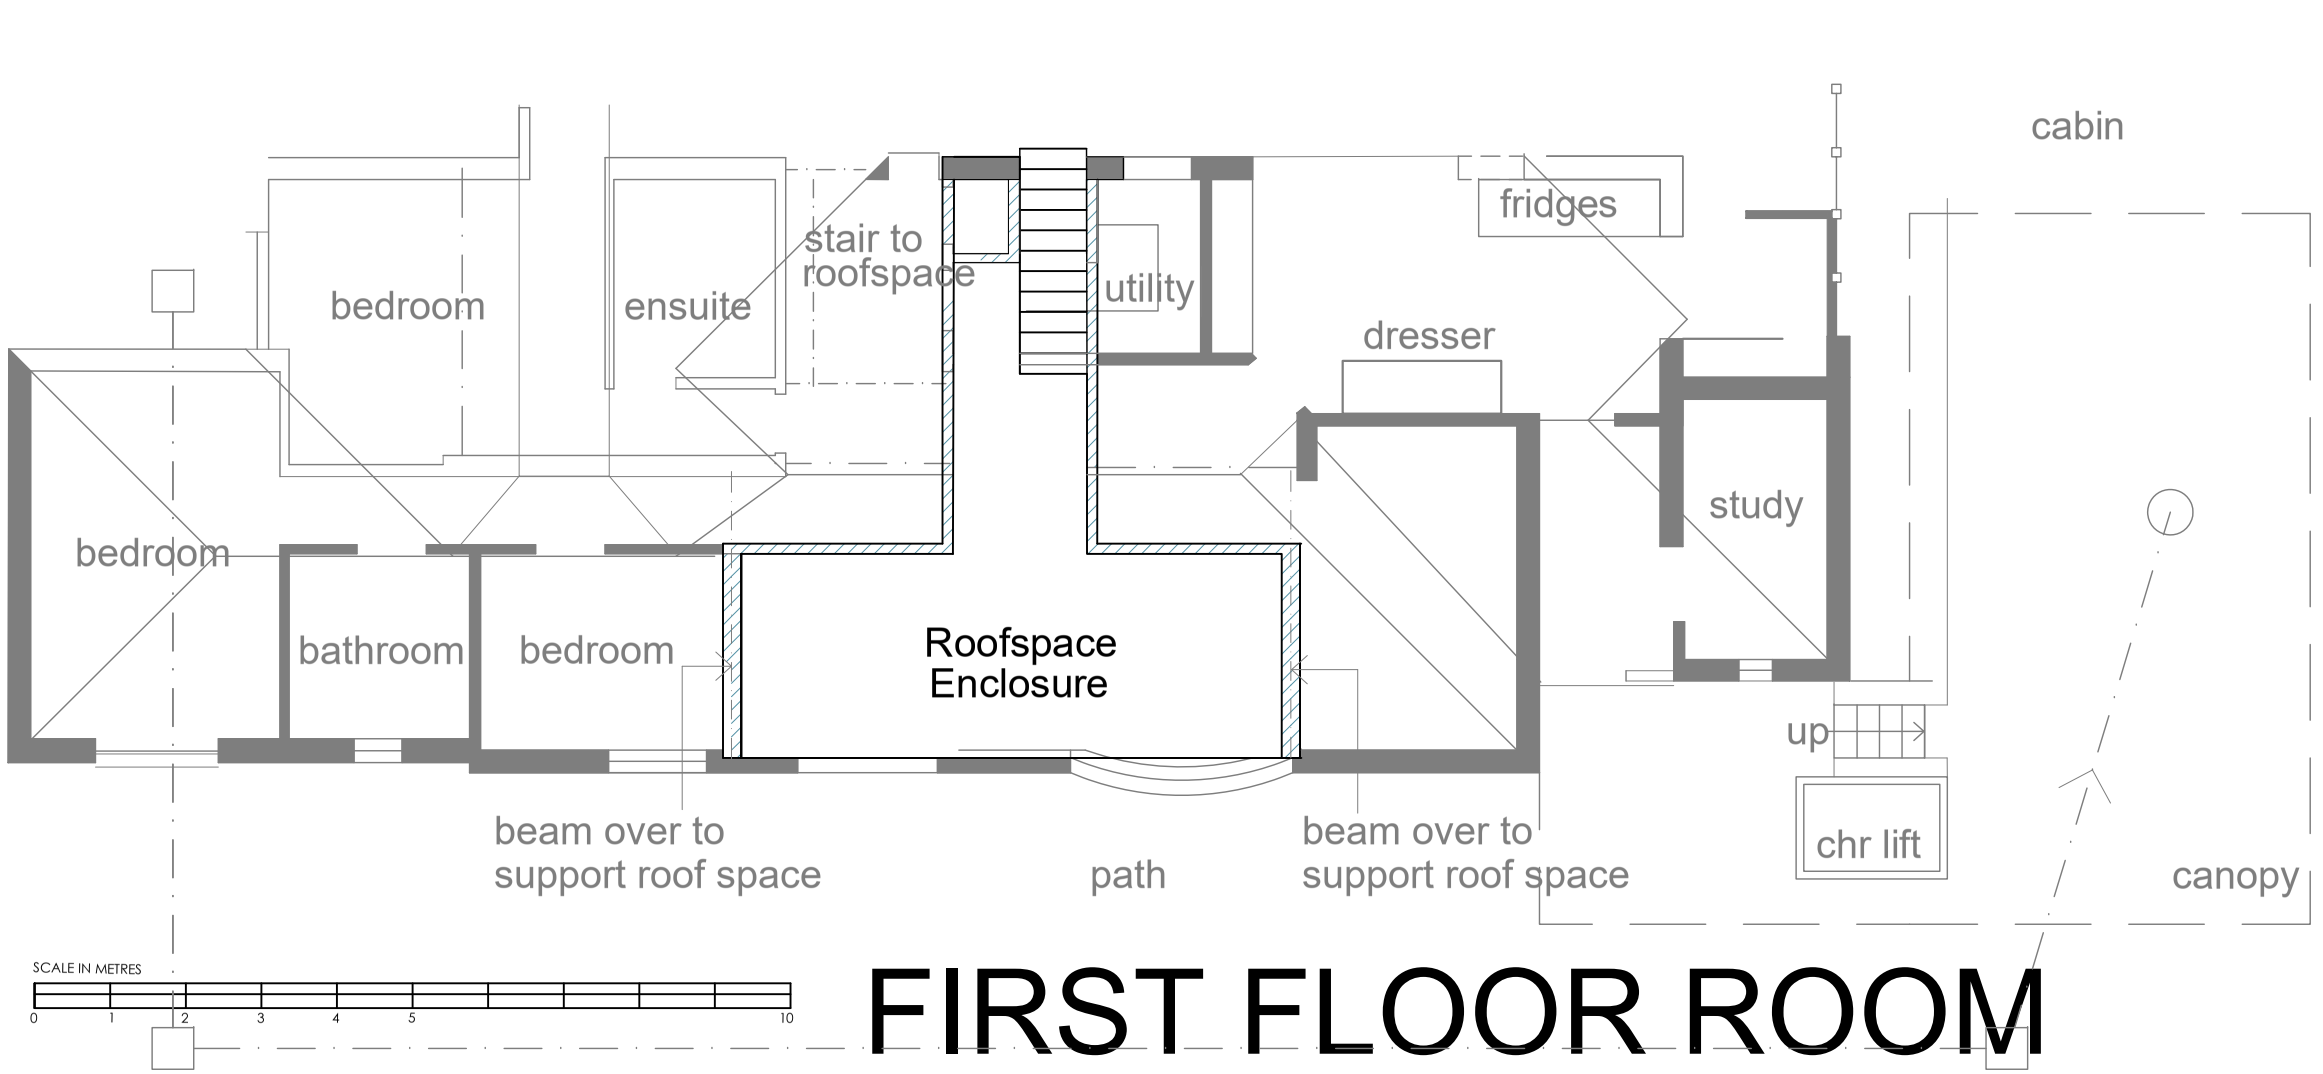

FIRST FLOOR ROOM

EXISTING GIFA = 219

PTOPOSED EXTENSION = 42sm

Project
EXTENSION
BUTTERLEY GRANGE
LODGE, RIPLEY
DE5 3QY

Details
PROPOSED
FIRST FL ROOM

Scale	Date	Drwg
1:100 @ A3	May 2026	25-05 09

PLANNING ISSUE

Contact
mikewood@addc-architects.co.uk

addc architects

07932 021559
The View
Hazelwood Hill
BELPER
DE56 4AD

www.addc-architects.co.uk