

PROPOSED EAST ELEVATION
SCALE 1:100



PROPOSED NORTH ELEVATION
SCALE 1:100

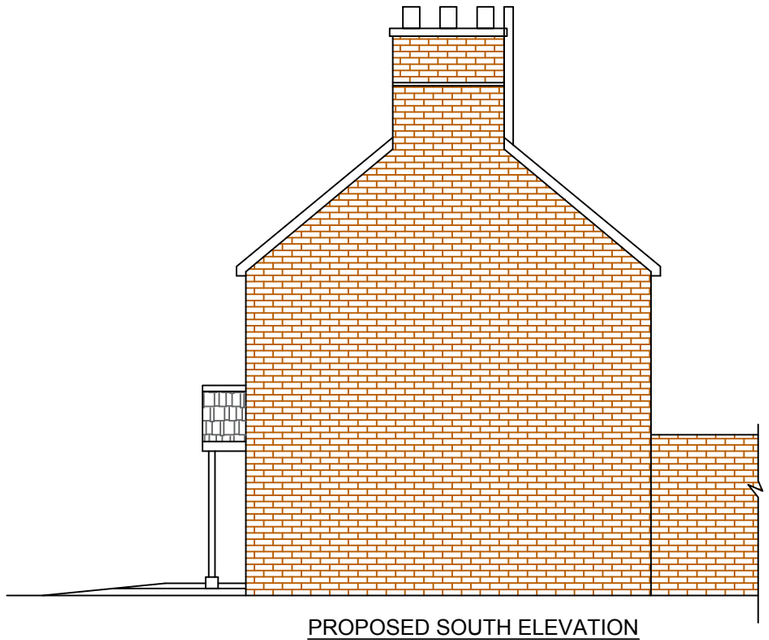

PROPOSED SOUTH ELEVATION
SCALE 1:100

NOTES

1. ALL DIMENSIONS IN MILLIMETRES UNLESS NOTED OTHERWISE.

Right Property Design

CAD Planning Drawings
Planning Management
Structural Calculations

07707 763 091
info@rightpropertydesign.co.uk
www.rightpropertydesign.co.uk

project:
1 Turners Close,
Swanwick, Alfreton,
Derbyshire
DE55 1FS

drg. title
PROPOSED ELEVATIONS

drg. status
☐ consultation issue ☐ measurement issue
☐ comment issue ☐ tender issue
☐ construction issue ☐ as-built issue

scale:	drawn by:	approved by:
Var.		-

date:	checked by:
March 2026	-

drg. no	rev
003	1

original drawing size A3