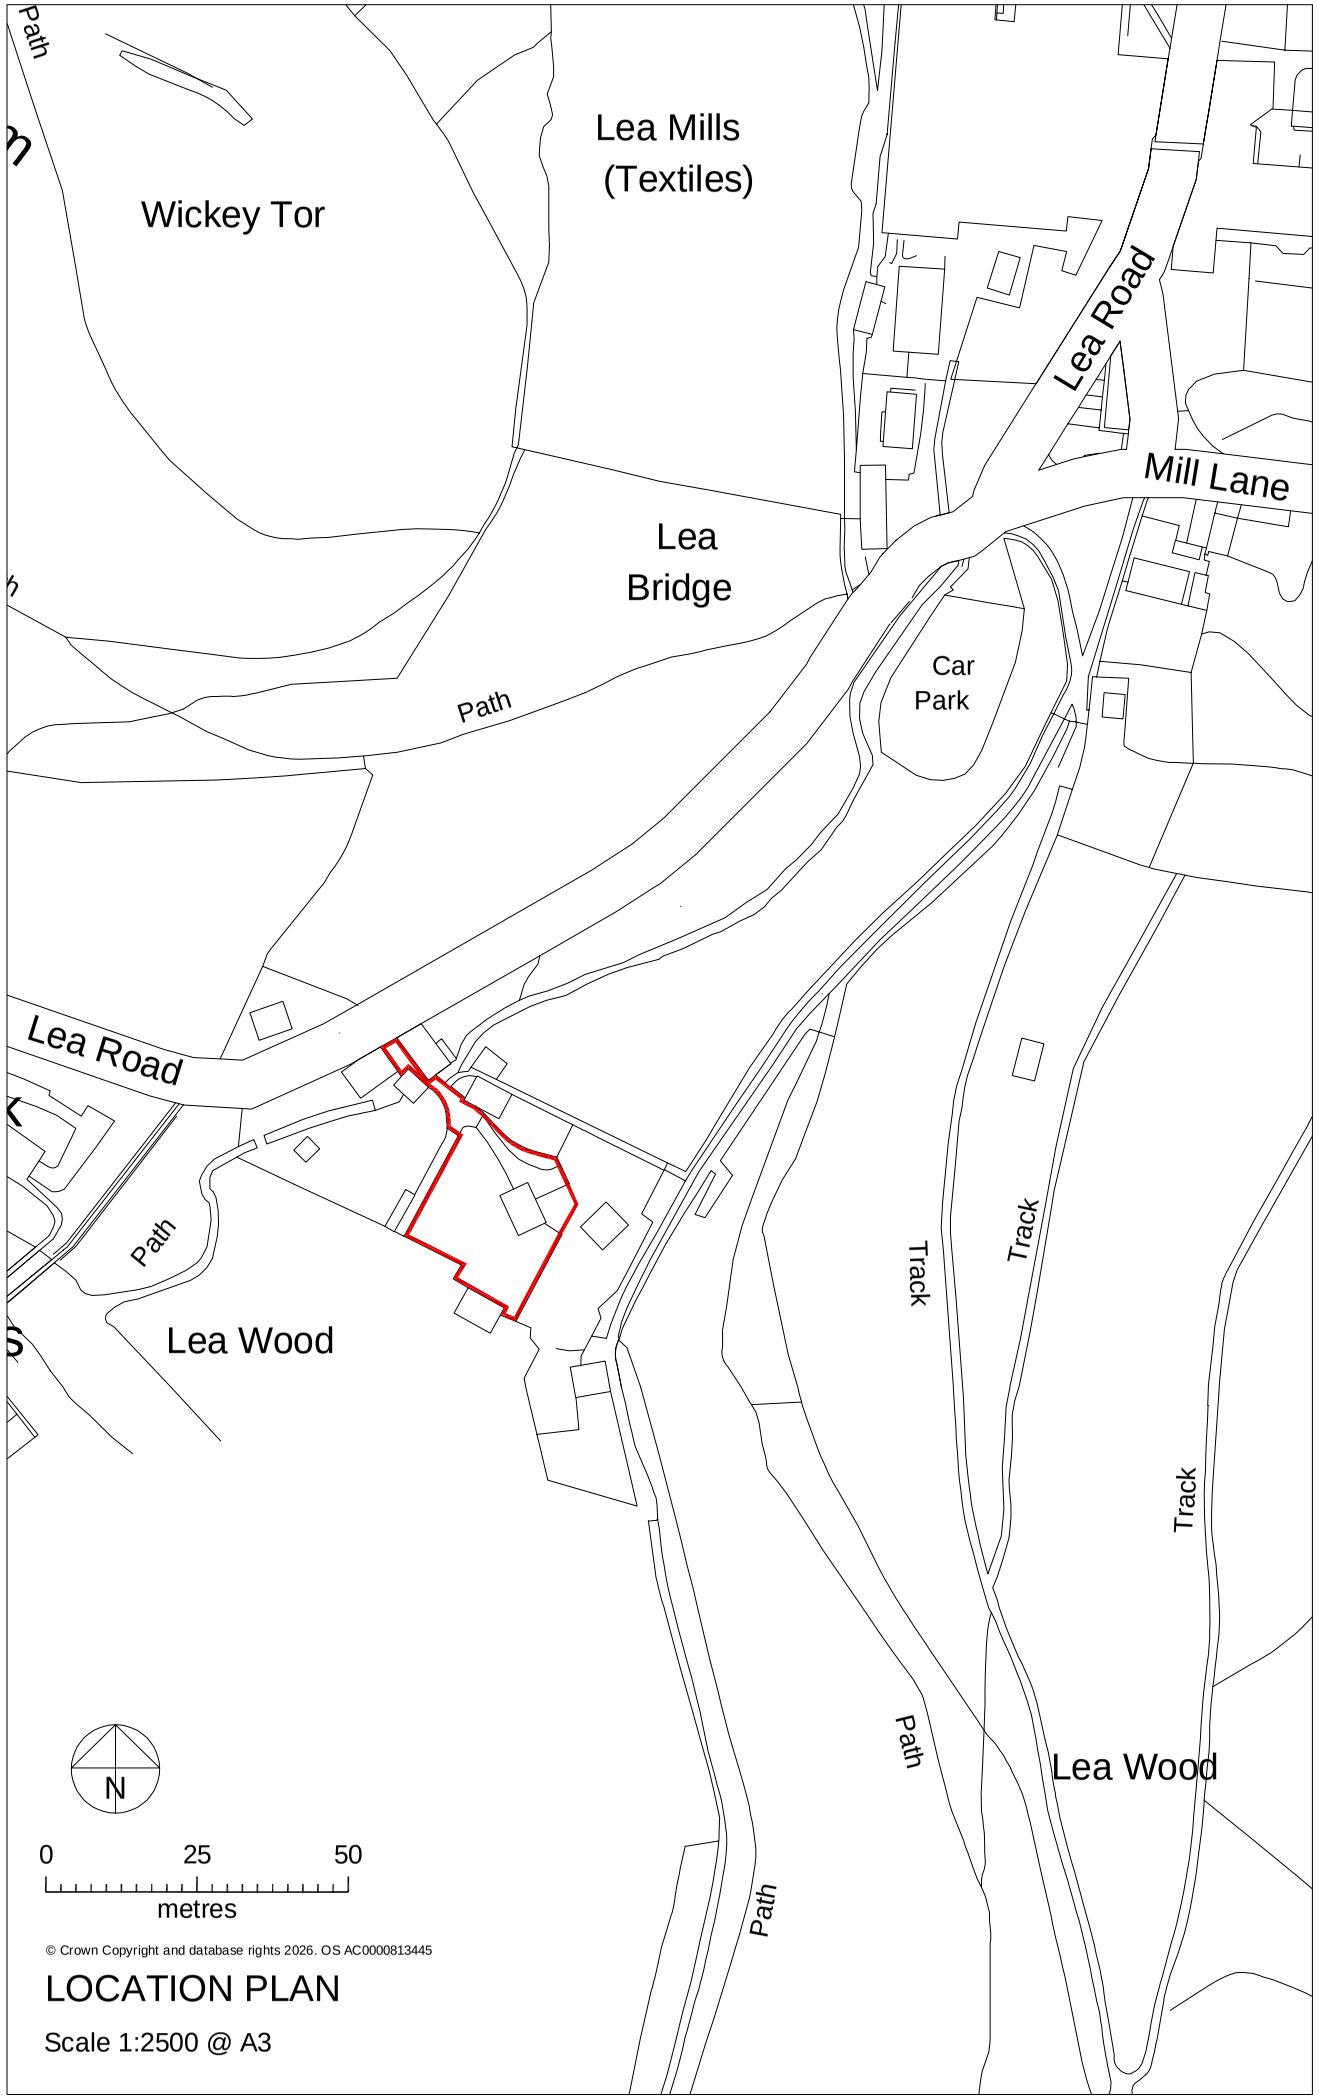

© Crown Copyright and database rights 2026. OS AC0000813445

LOCATION PLAN

Scale 1:2500 @ A3

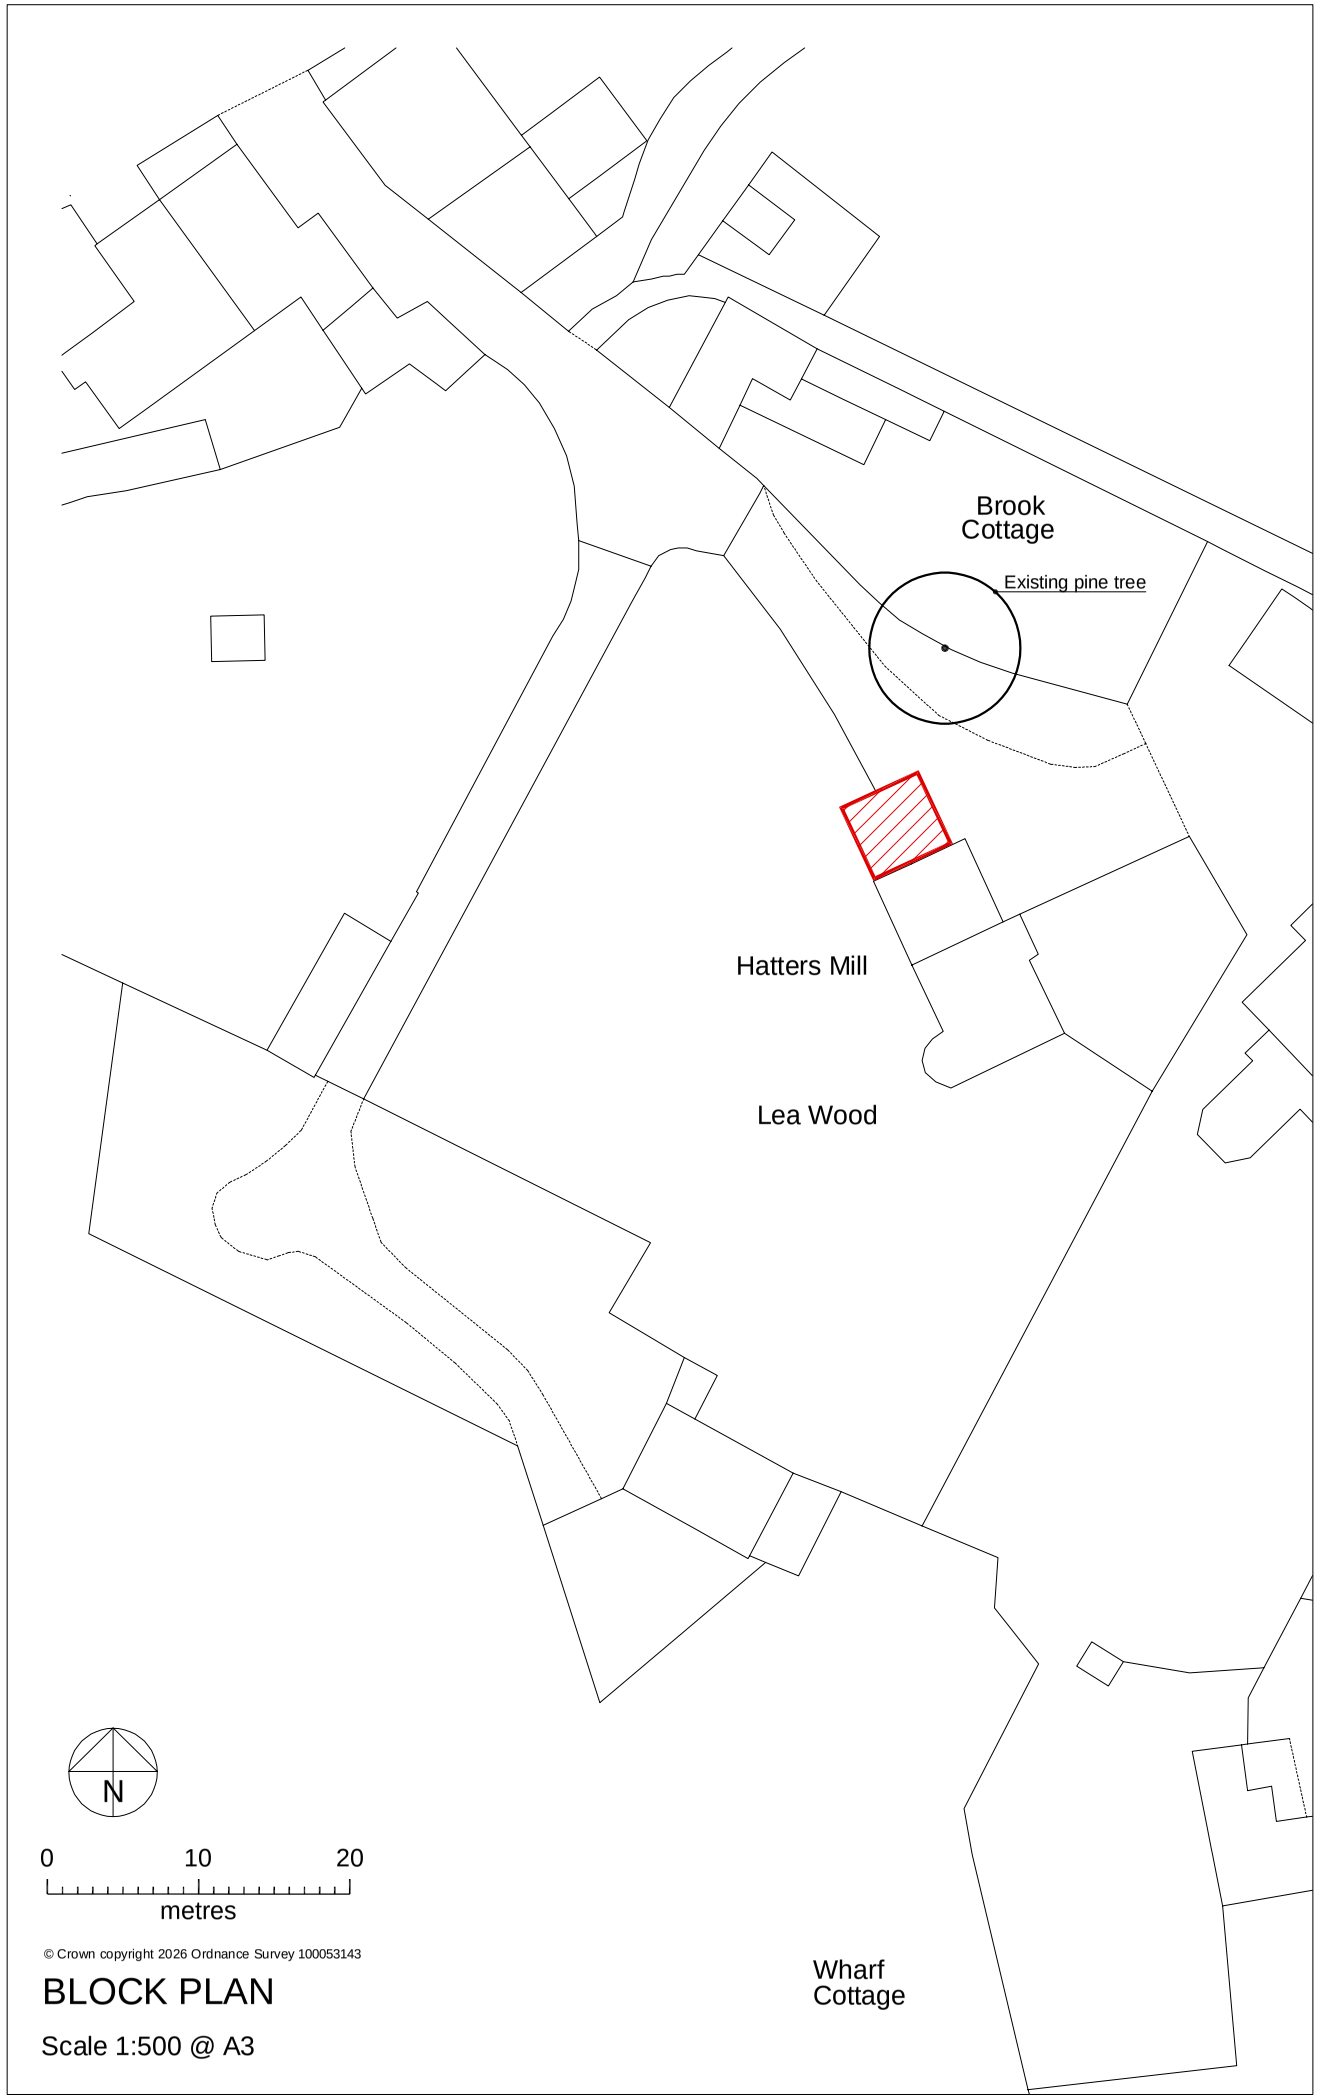

© Crown copyright 2026 Ordnance Survey 100053143

BLOCK PLAN

Scale 1:500 @ A3

GENERAL NOTES

Rev	Date	Drawn	Chkd	Amendment
A	09/02/26	GB	-	Planning Application

HATTERS MILL
LEA WOOD
LEA BRIDGE

LOCATION PLAN /
BLOCK PLAN

Drawn GB	Checked -
Scales As Shown	
Drawing No	Rev
1391/P01	A

BABENKO ASSOCIATES
BUILDING DESIGN & CONSULTANCY
Wirksworth, Derbyshire www.babenko-associates.com