GENERAL NOTES

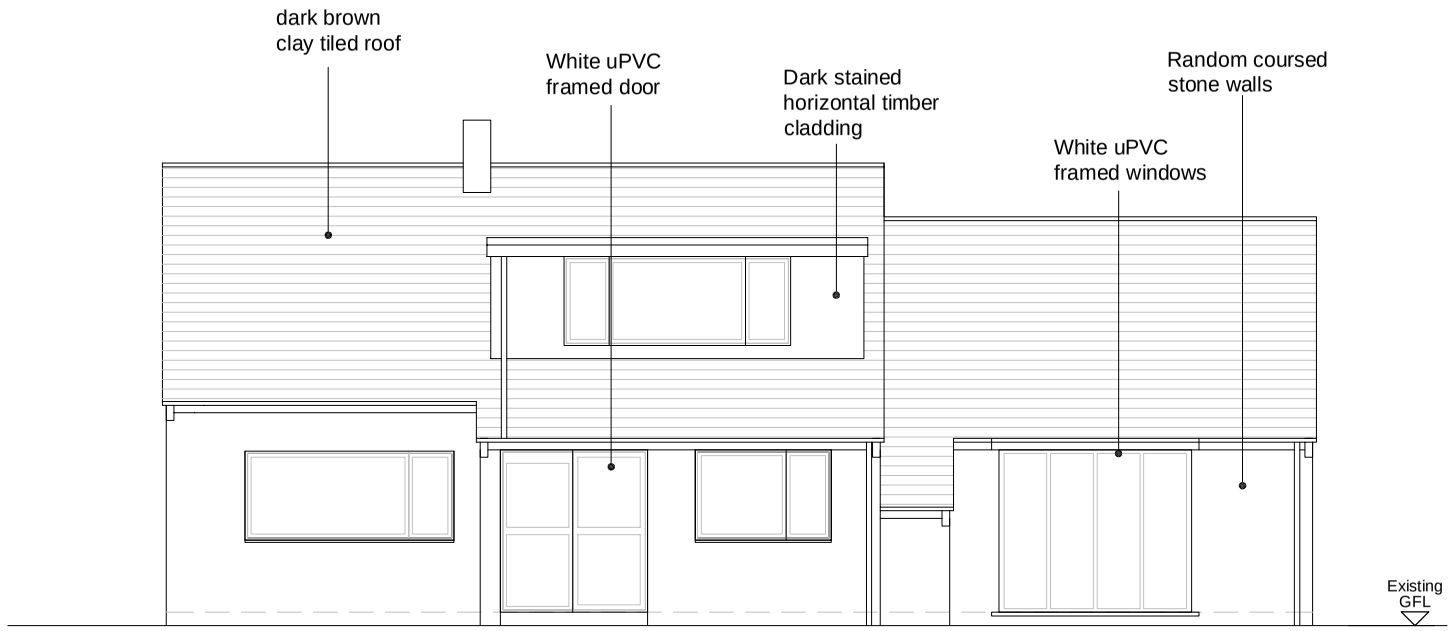

FRONT (NORTH EAST) ELEVATION

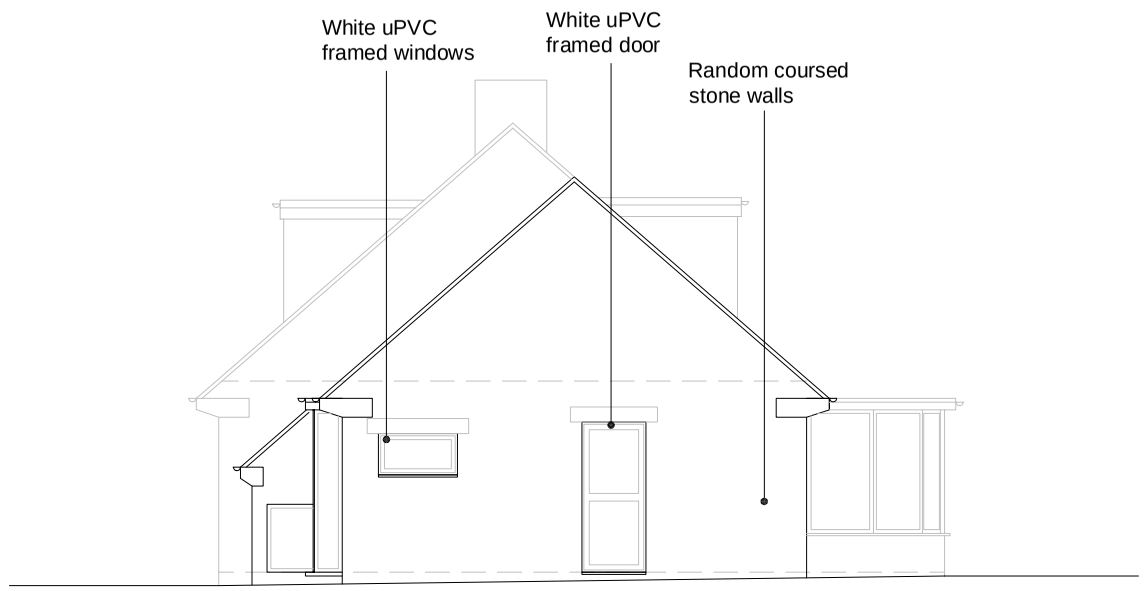

SIDE (NORTH WEST) ELEVATION

0 5 metres

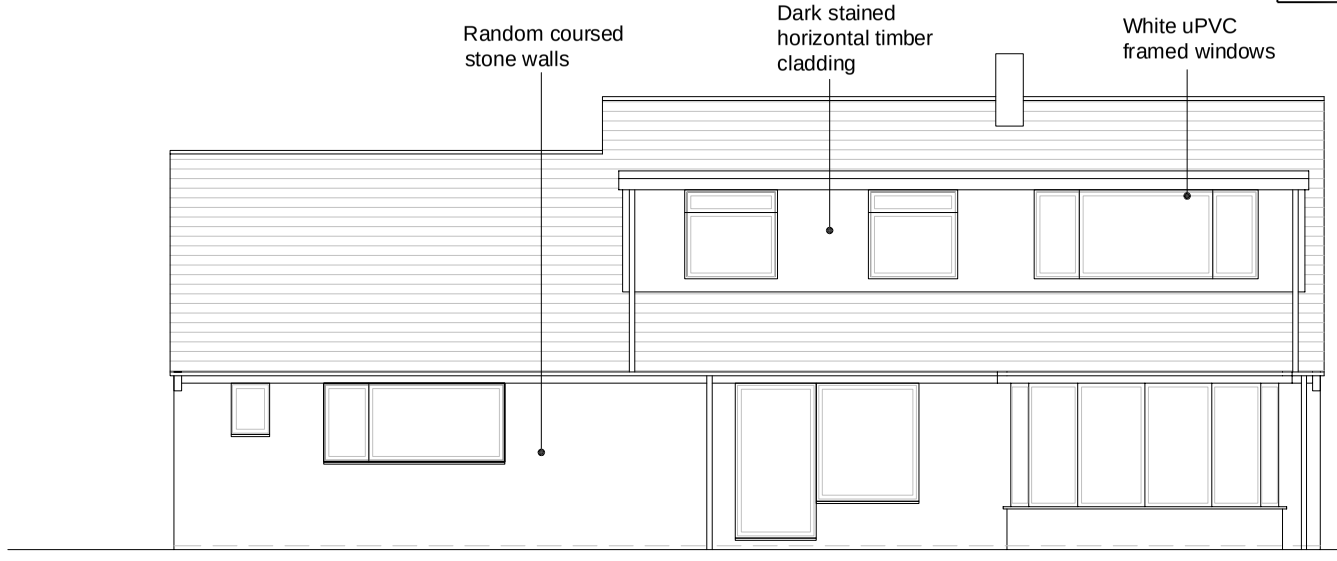

REAR (SOUTH WEST) ELEVATION

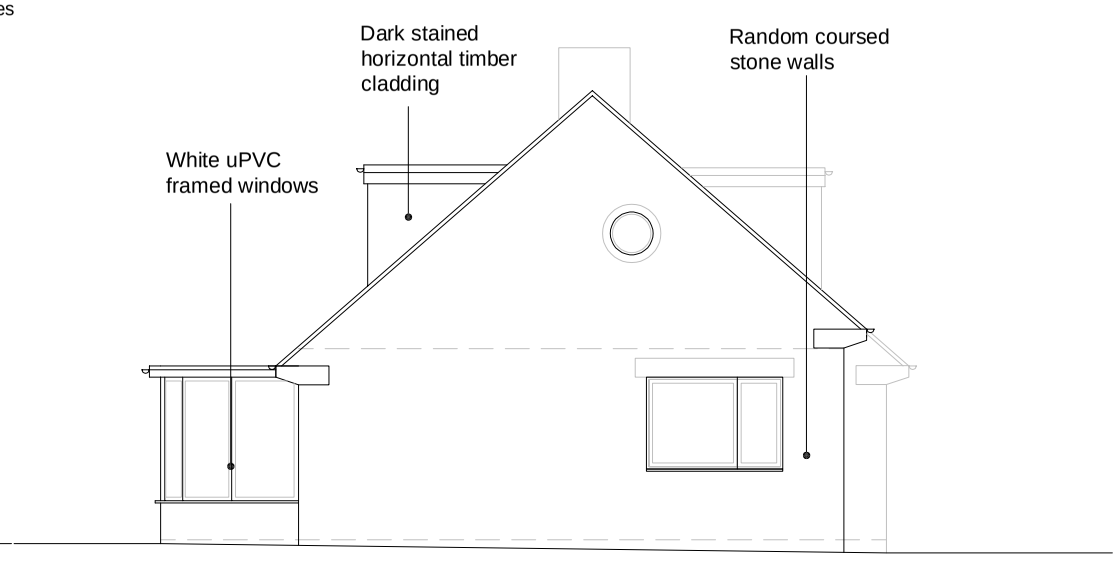

SIDE (SOUTH EAST) ELEVATION

Rev	Date	Drawn	Chkd	Amendment
A	09/26	GB	-	Planning Application

HATTERS MILL
LEA WOOD
LEA BRIDGE

ELEVATIONS
EXISTING

Drawn GB	Checked -
Scales 1:100@A3	
Drawing No	Rev
1391/P04	A

BABENKO ASSOCIATES
BUILDING DESIGN & CONSULTANCY

Wirksworth, Derbyshire www.babenko-associates.com