Property Location - 40 Preston Avenue

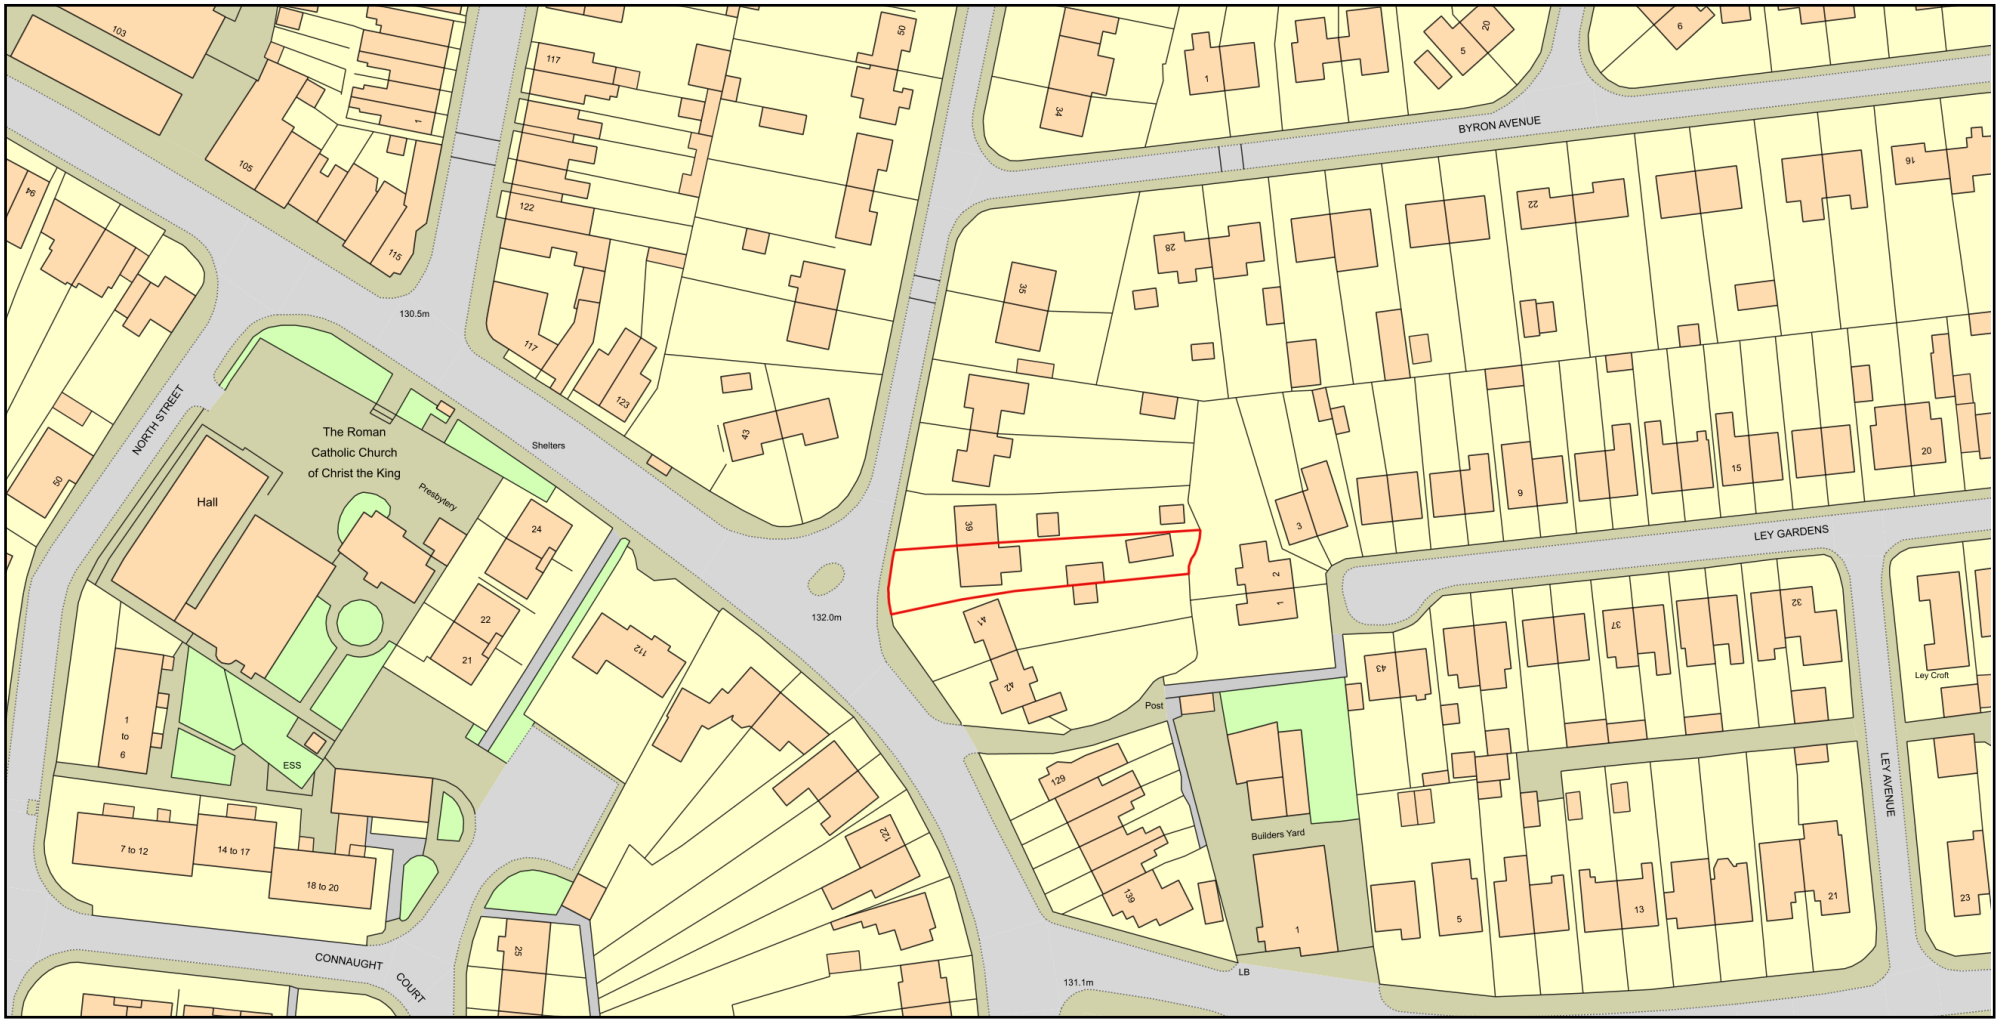

0 50
Metres

N

ReQuestaPlan

Plan Produced for: Brian Cook

Date Produced: 17 Jul 2026

Plan Reference Number: TQRQM26198142220608

Scale: 1:1250 @ A4

© Crown copyright and database rights 2025 OS 100042766