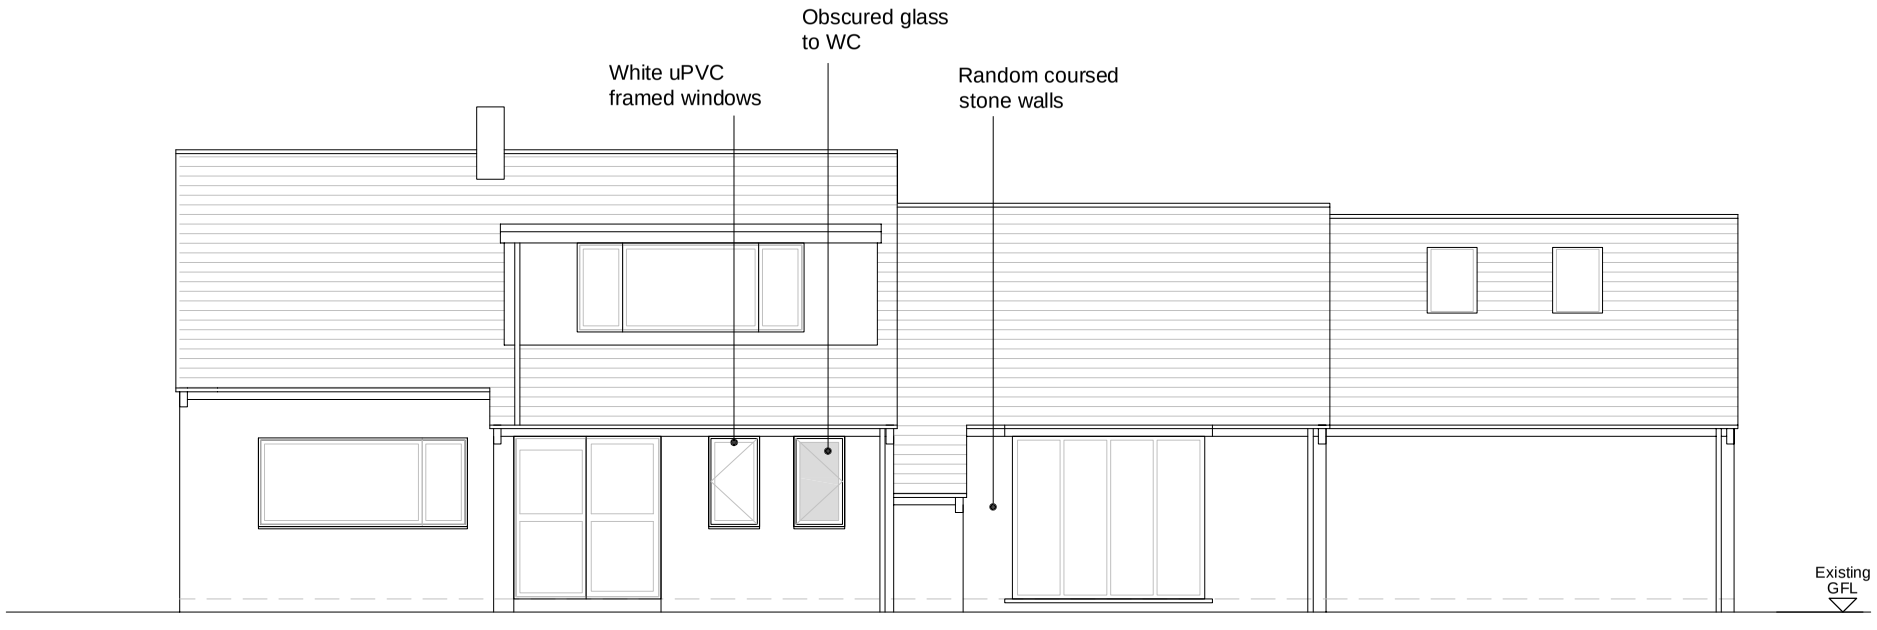

FRONT (NORTH EAST) ELEVATION



SIDE (NORTH WEST) ELEVATION

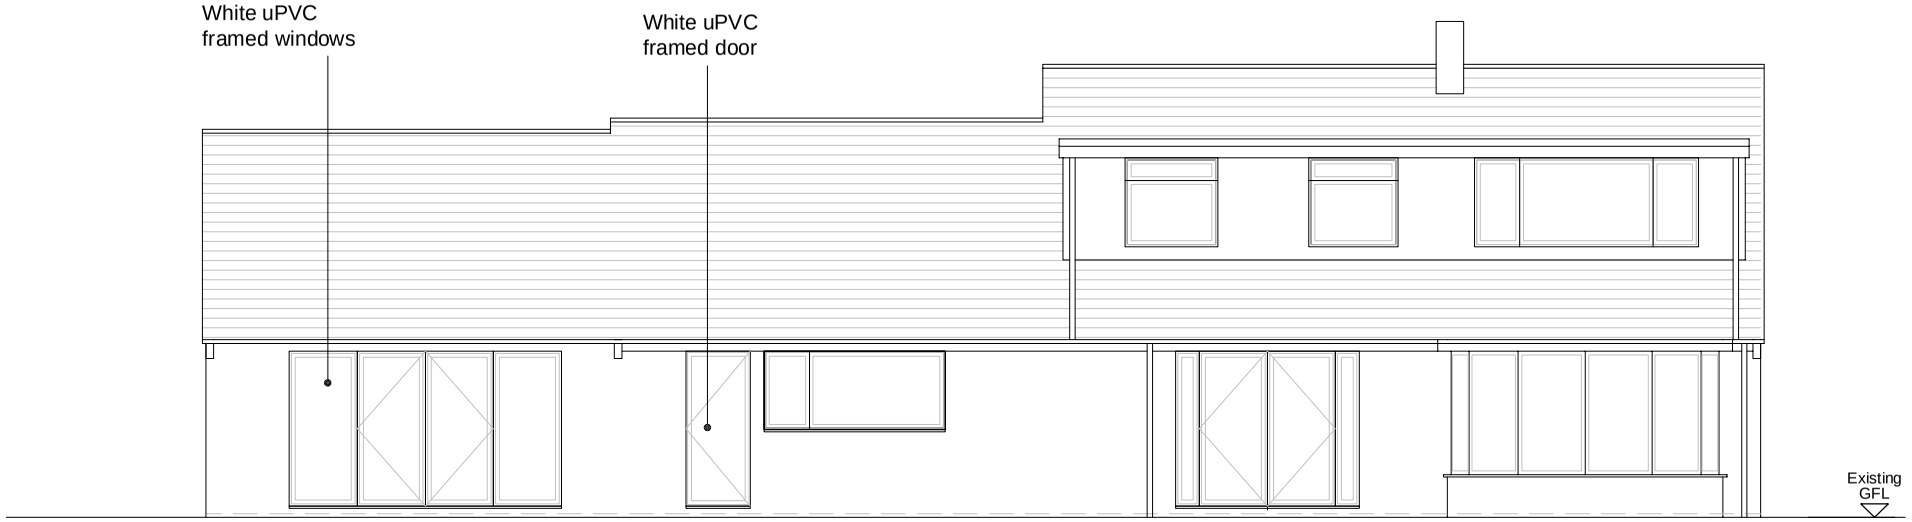

REAR (SOUTH WEST) ELEVATION

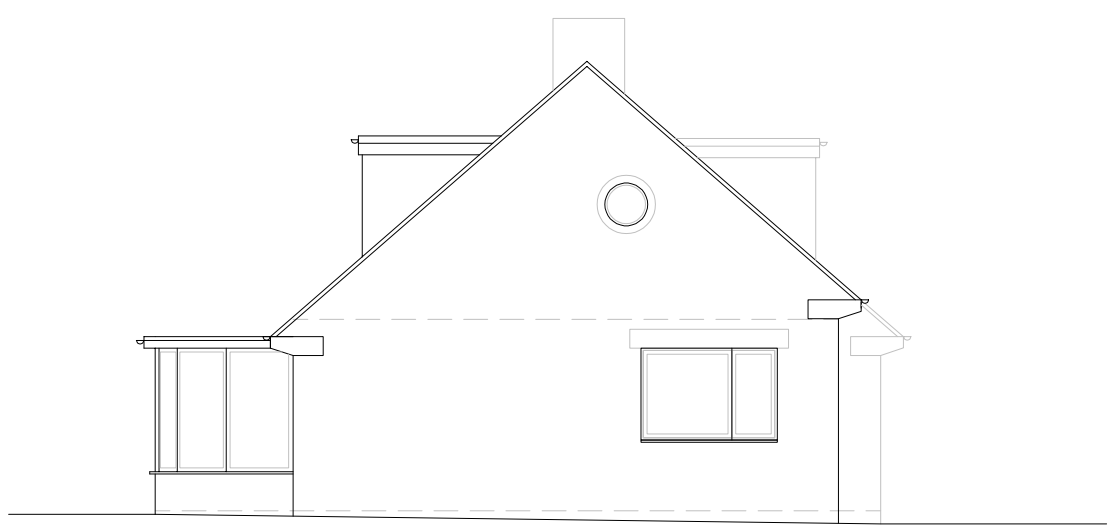

SIDE (SOUTH EAST) ELEVATION

Rev	Date	Drawn	Chkd	Amendment
B	21/07/26	GB	-	Door thresholds raised - flooding
A	09/06/26	GB	-	Planning Application

HATTERS MILL
LEA WOOD
LEA BRIDGE

ELEVATIONS
PROPOSED

Drawn GB	Checked -
Scales 1:100@A3	
Drawing No	Rev
1391/P07	B

BABENKO ASSOCIATES
BUILDING DESIGN & CONSULTANCY
Wirksworth, Derbyshire www.babenko-associates.com