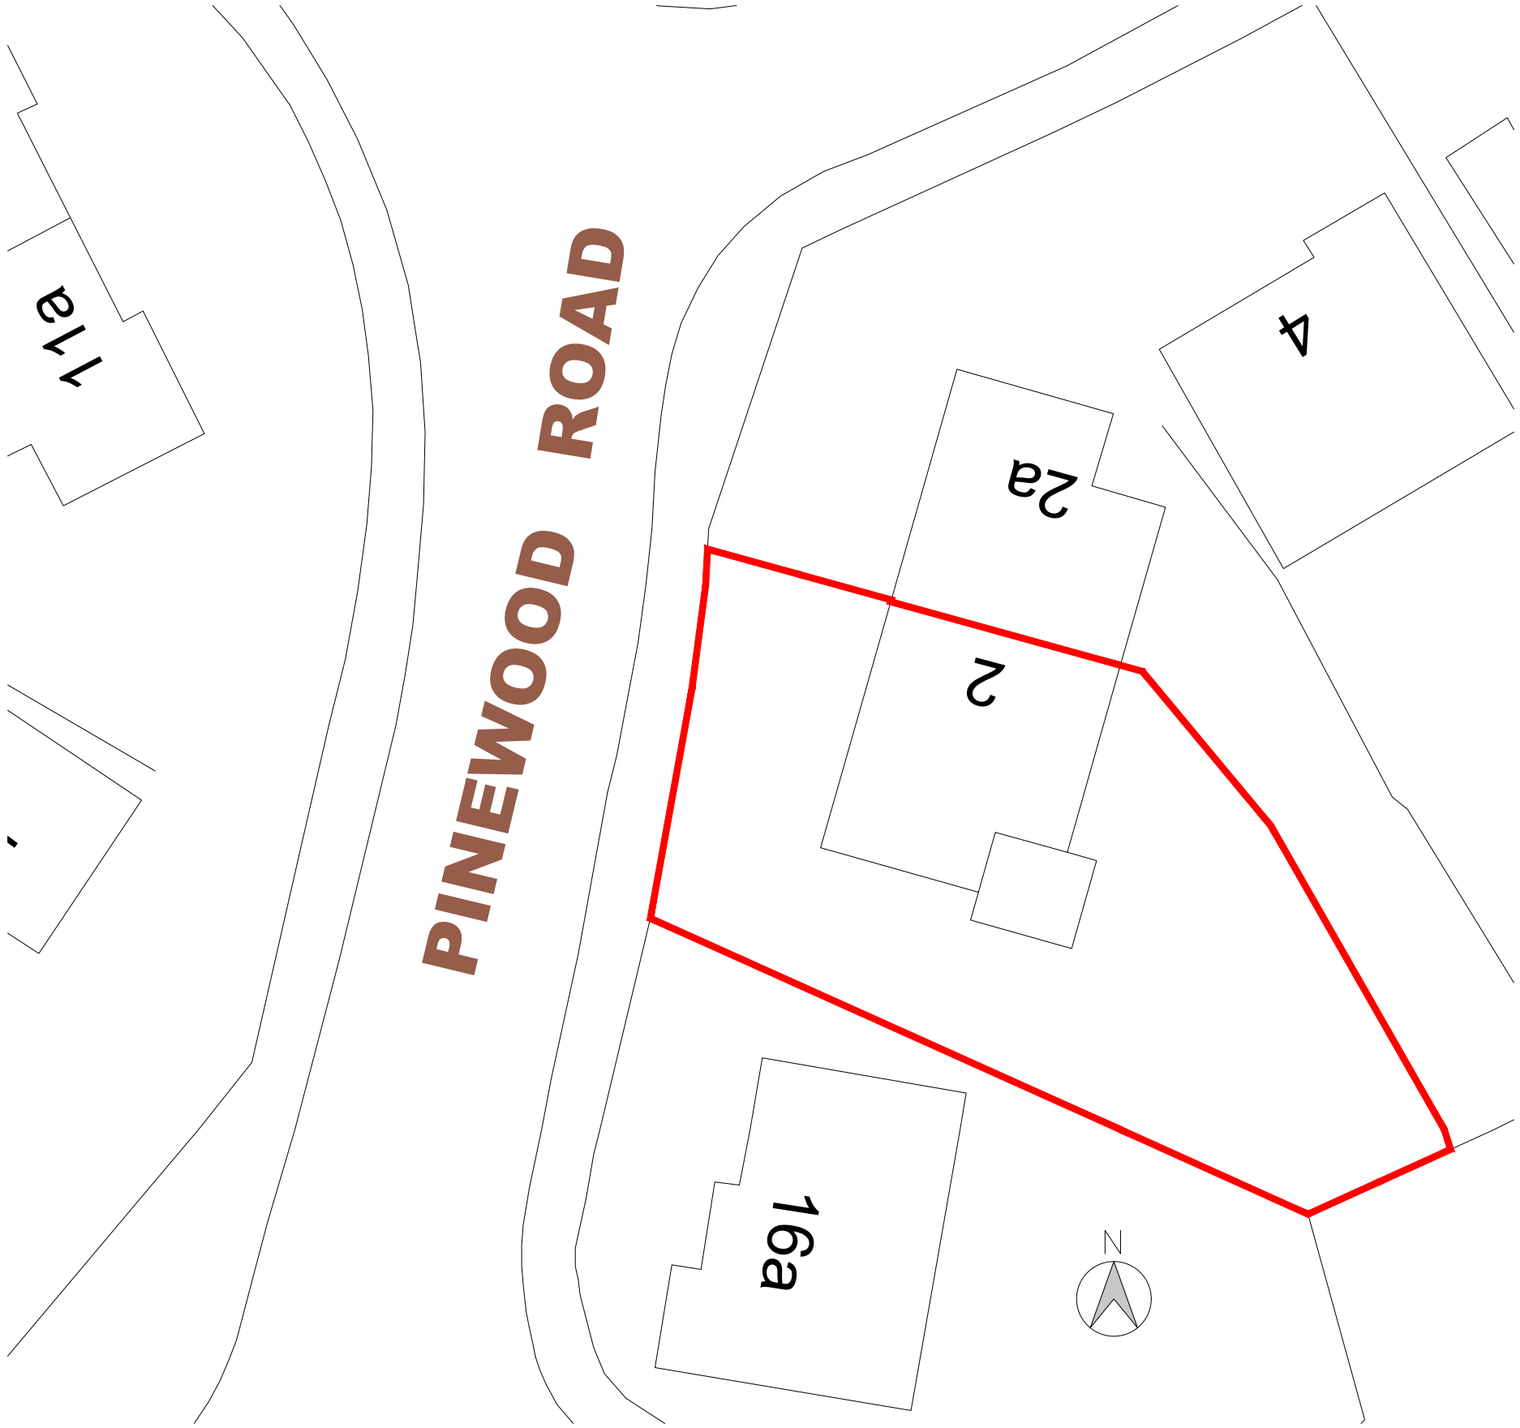

02 / 01 Existing Block Plan
1:200

NOTES:
1. Insert note.

Rev.	Drawn	Comments	Date

Status Planning

dkmy architects ltd
Davidson Keighley Marston Ya
dkmy architects
a: 10 Spencer Road, Belper, Derbyshire DE5 1JY
e: info@dkmy.co.uk
m: 07847 328 233
w: www.dkmy.co.uk

PROJECT
Extension to 2 Pinewood Road
Belper. Derbyshire. DE56 2TS

CLIENT
Mr. J. Cleaver

TITLE
Existing Block Plan

DRAWN	CHECKED		
RjK	MK		
NUMBER	REVISION	ORIGINAL SIZE	
25-125-08-02	/	A3	
SCALE	DATE		
1:200	July 2026		

FILE: *25-125 - survey proposed.dwg*