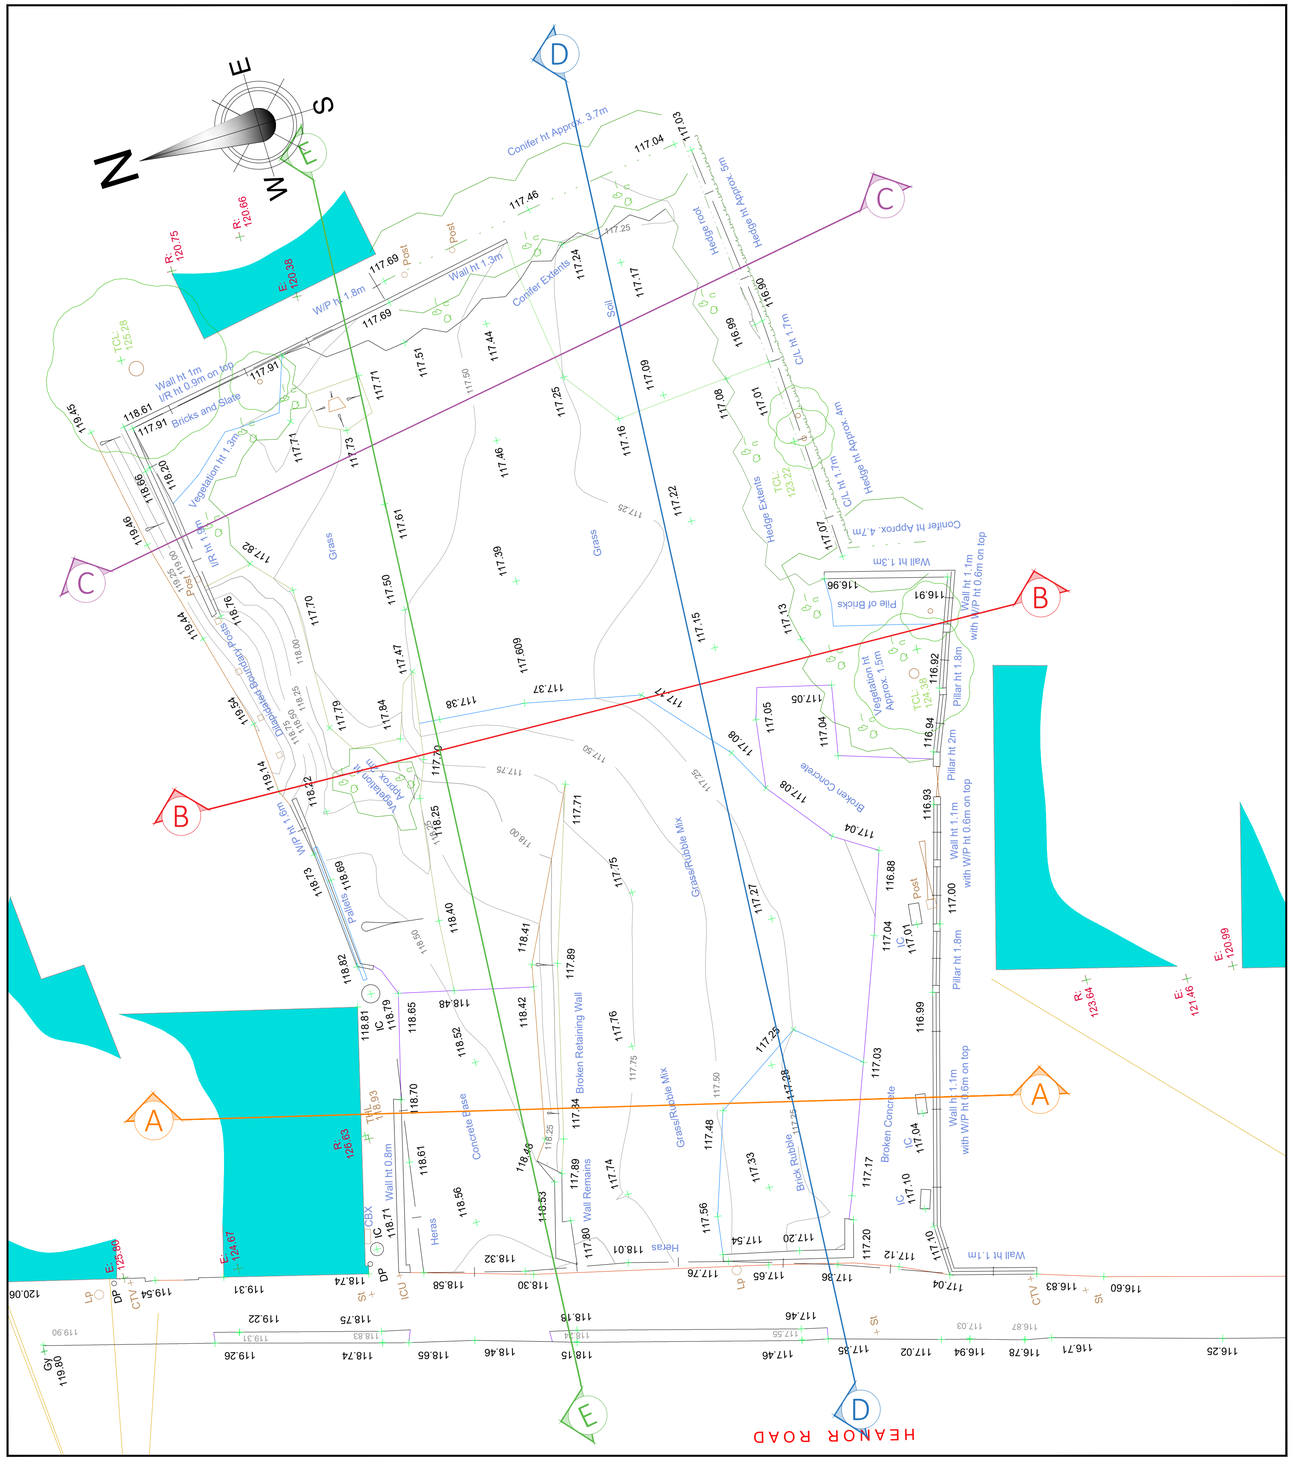
N
E
S
W
HEANOR ROAD
A
B
C
D
E
Conifer ht Approx. 3.7m
Hedge ht Approx. 5m
Hedge Extents
Wall ht 1m
I/R ht 0.9m on top
Bricks and Slate
Wall ht 1.3m
Vegetation ht 1.3m
Grass
Wall ht 1.7m
Pile or Bricks
Vegetation ht Approx. 1.5m
Pillar ht 1.8m
Wall ht 1.1m with W/P ht 0.6m on top
Broken Concrete
Grass/Rubble Mix
Broken Retaining Wall
Concrete Base
Wall Remains
Brick Rubble
Wall ht 0.8m
Palisade
Hedge
Heras
Post
Wall ht 1.3m
W/P ht 1.8m
Conifer Extents
Stile
Wall ht 1.7m
Hedge ht Approx. 6m
Conifer ht Approx. 4.7m
Vegetation ht Approx. 4m
W/P ht 1.6m
Dilapidated Boundary Fence
Palisade Fence
Broken Concrete
Pillar ht 2m
Wall ht 1.1m
Grass/Rubble Mix
Broken Concrete
Wall ht 1.1m with W/P ht 0.6m on top
Wall ht 1.1m
Tree
Gy
Lp
DP
CTV
ICU
St
IC
CBX
Ey
Ey
Ey