

existing & proposed side elevation 1:100




existing front elevation
1:100




site location plan 1:1250

0m 20m 50m

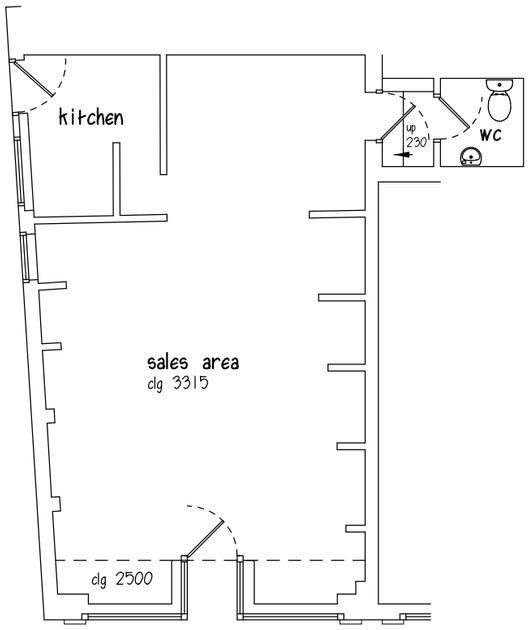

existing & proposed
ground floor plan 1:100

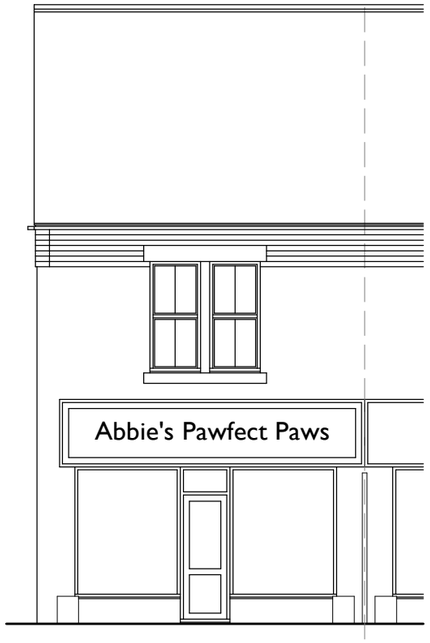

proposed front elevation
1:100



block plan 1:500

0m 20m 50m

REVISIONS	DATE

CLIENT MRS. J. BUTTON
ADDRESS 120 HIGH STREET - ALFRETON
PROJECT PROPOSED CHANGE of USE APPLICATION
DRAWING SURVEY & SCHEME DESIGN
SCALE 1:100 / 1:500 / 1:1250 at A3
DATE JULY 2026
DWG No. PA/26-023 SK 81 01

PILKINGTON ARCHITECTURE
29A STRETTEA LANE
HIGHAM
ALFRETON
DERBYSHIRE
DE55 6EJ
Tel : 01773 843333
jon@pilkington-architecture.co.uk

This drawing is copyright.
Contractors must check all dimensions on site, working only from grid & figure dimensions.
Discrepancies must be reported to the designer before work is done.