



Ordnance Survey (c) Crown Copyright 2026. All rights reserved. Licence number 100022432


site location plan 1:1250 0m 20m 50m Area Edged in Red = 1316m2

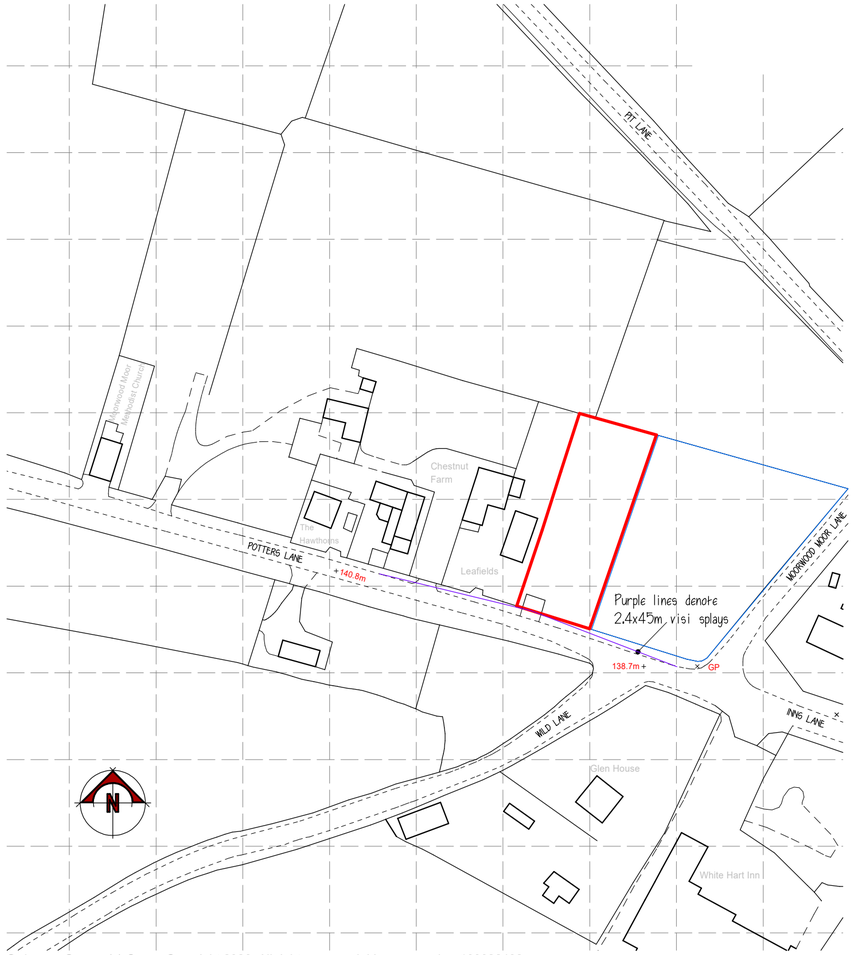


indicative front elevation

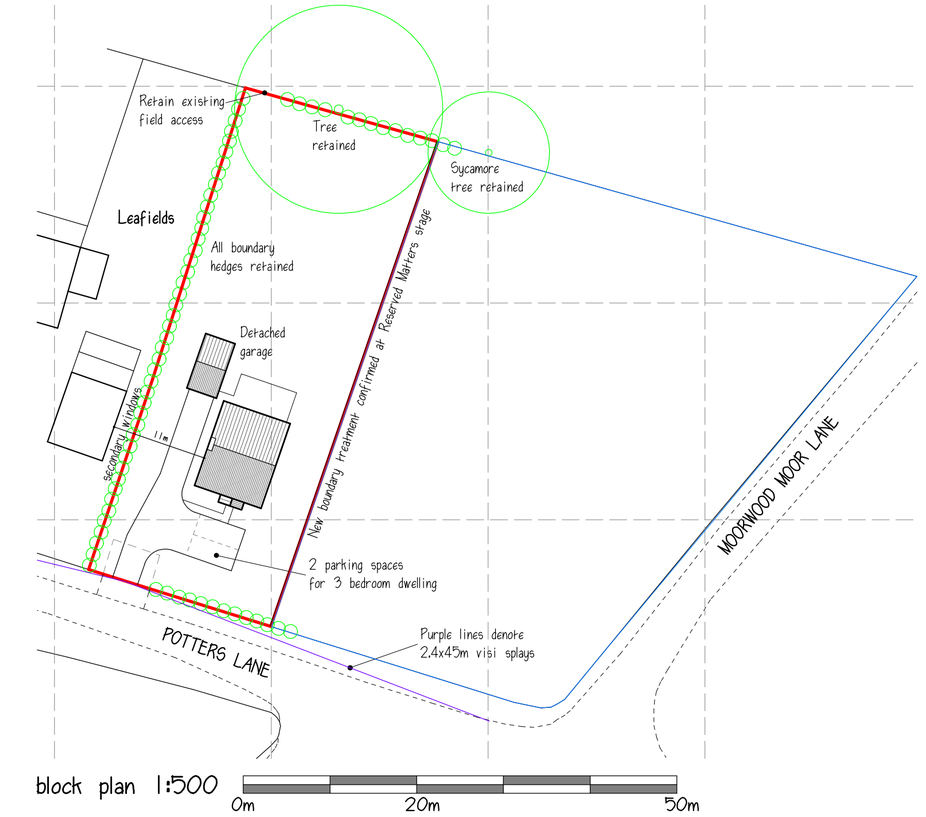

block plan 1:500 0m 20m 50m

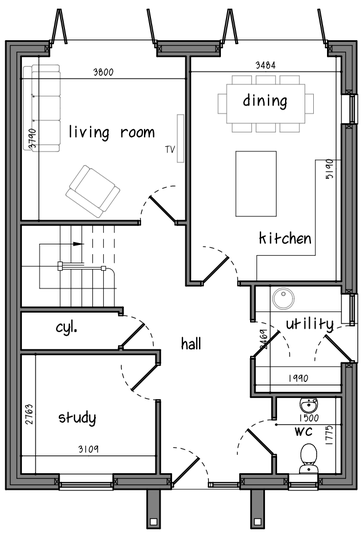

indicative ground floor plan

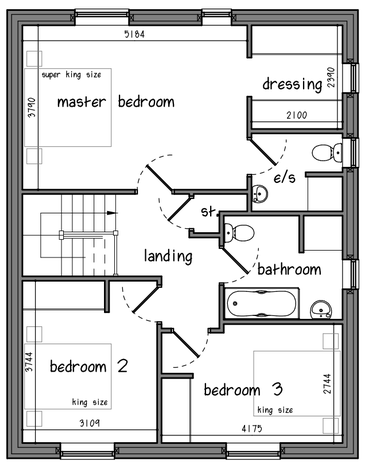

indicative first floor plan

REVISIONS		DATE
A	Minor revisions & ownership lines corrected	21/07/26

CLIENT MRS. S. PRIOR-BYRNE

ADDRESS LAND off POTTERS LANE MOORWOOD MOOR

PROJECT PROPOSED DWELLING

DRAWING SCHEME DESIGN

SCALE 1:100/ 1:500 / 1:1250 at A2

DATE JULY 2026

DWG No. PA/26-022 SK 81 03 A

PILKINGTON ARCHITECTURE
29A STRETTEA LANE
HIGHAM
ALFRETON
DERBYSHIRE
DE55 6EJ
Tel : 01773 843333
jon@pilkington-architecture.co.uk

This drawing is copyright.
Contractors must check all dimensions on site, working only from grid & figure dimensions.
Discrepancies must be reported to the designer before work is done.