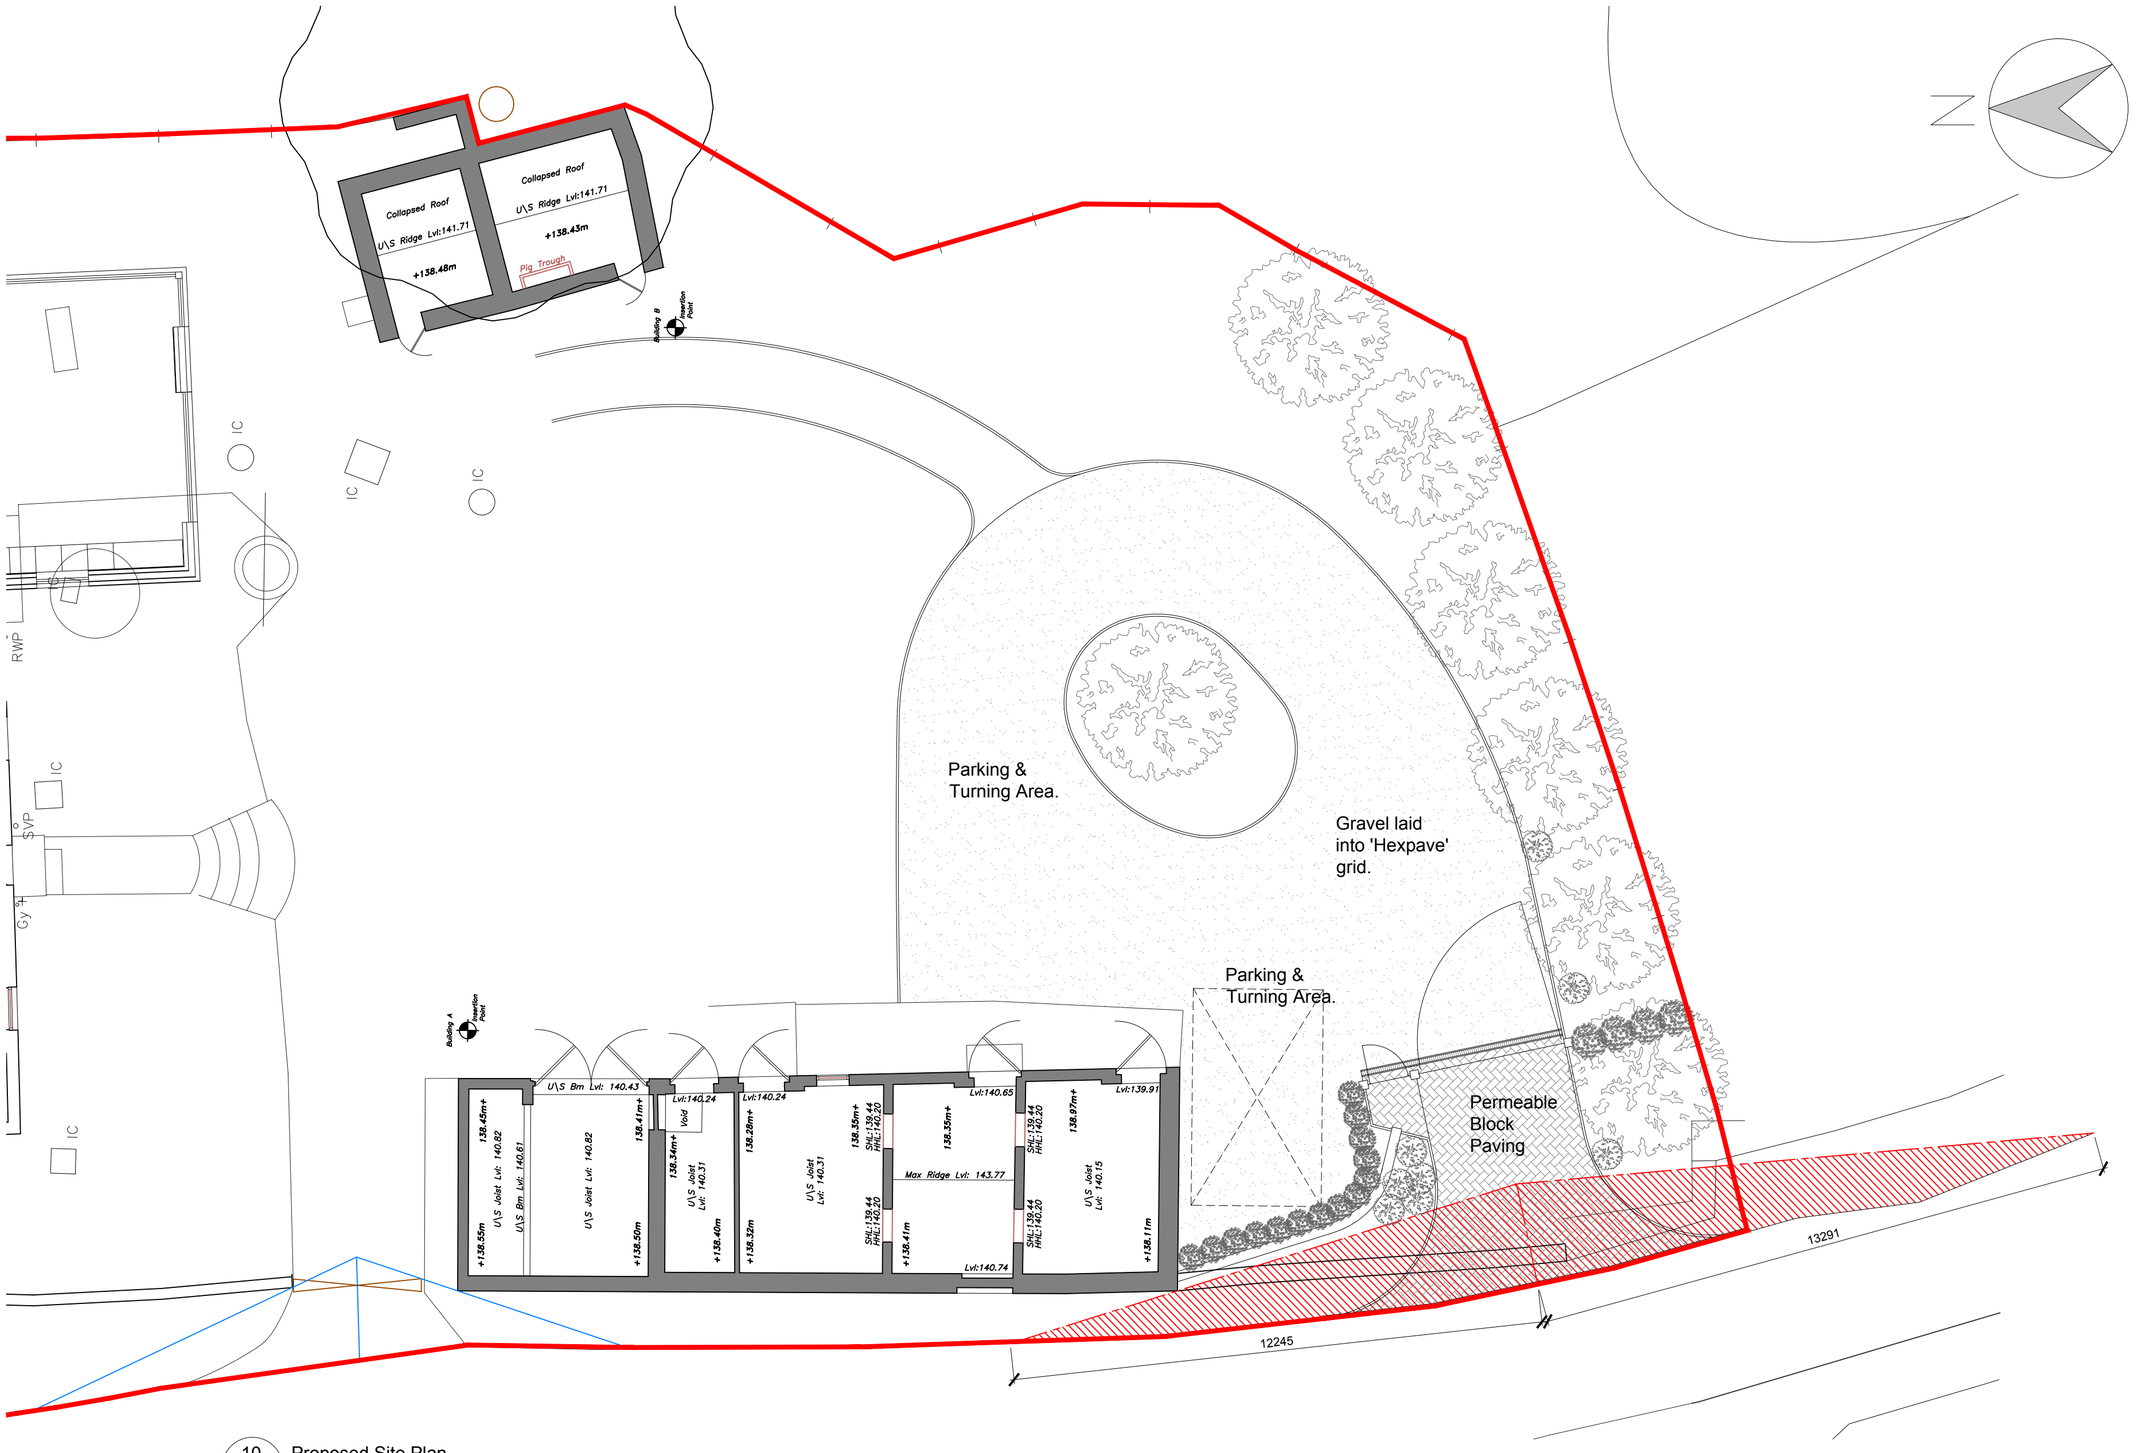

10 / 01 Proposed Site Plan
1:100

NOTES:
1. Insert note.

Rev.	Drawn	Comments	Date

Status Planning Application

dkmy architects ltd
Davidson Keighley Marston Yat
a: 10 Spencer Road, Belper, Derbyshire DE56 1JY
e: info@dkmy.co.uk
m: 07847 328 233
w: www.dkmy.co.uk

PROJECT
Meadow Farmhouse.

CLIENT
Mr. A. Wagstaff

TITLE
Proposed Site Plan -
Replacement Driveway

DRAWN	CHECKED	
RjK	MK	
NUMBER	REVISION	ORIGINAL SIZE
25-116-08-10	A	A2
SCALE	DATE	
1:100	May 2026	

FILE: *25-116 - Proposed - 3 step option - rev B elevations.dwg*