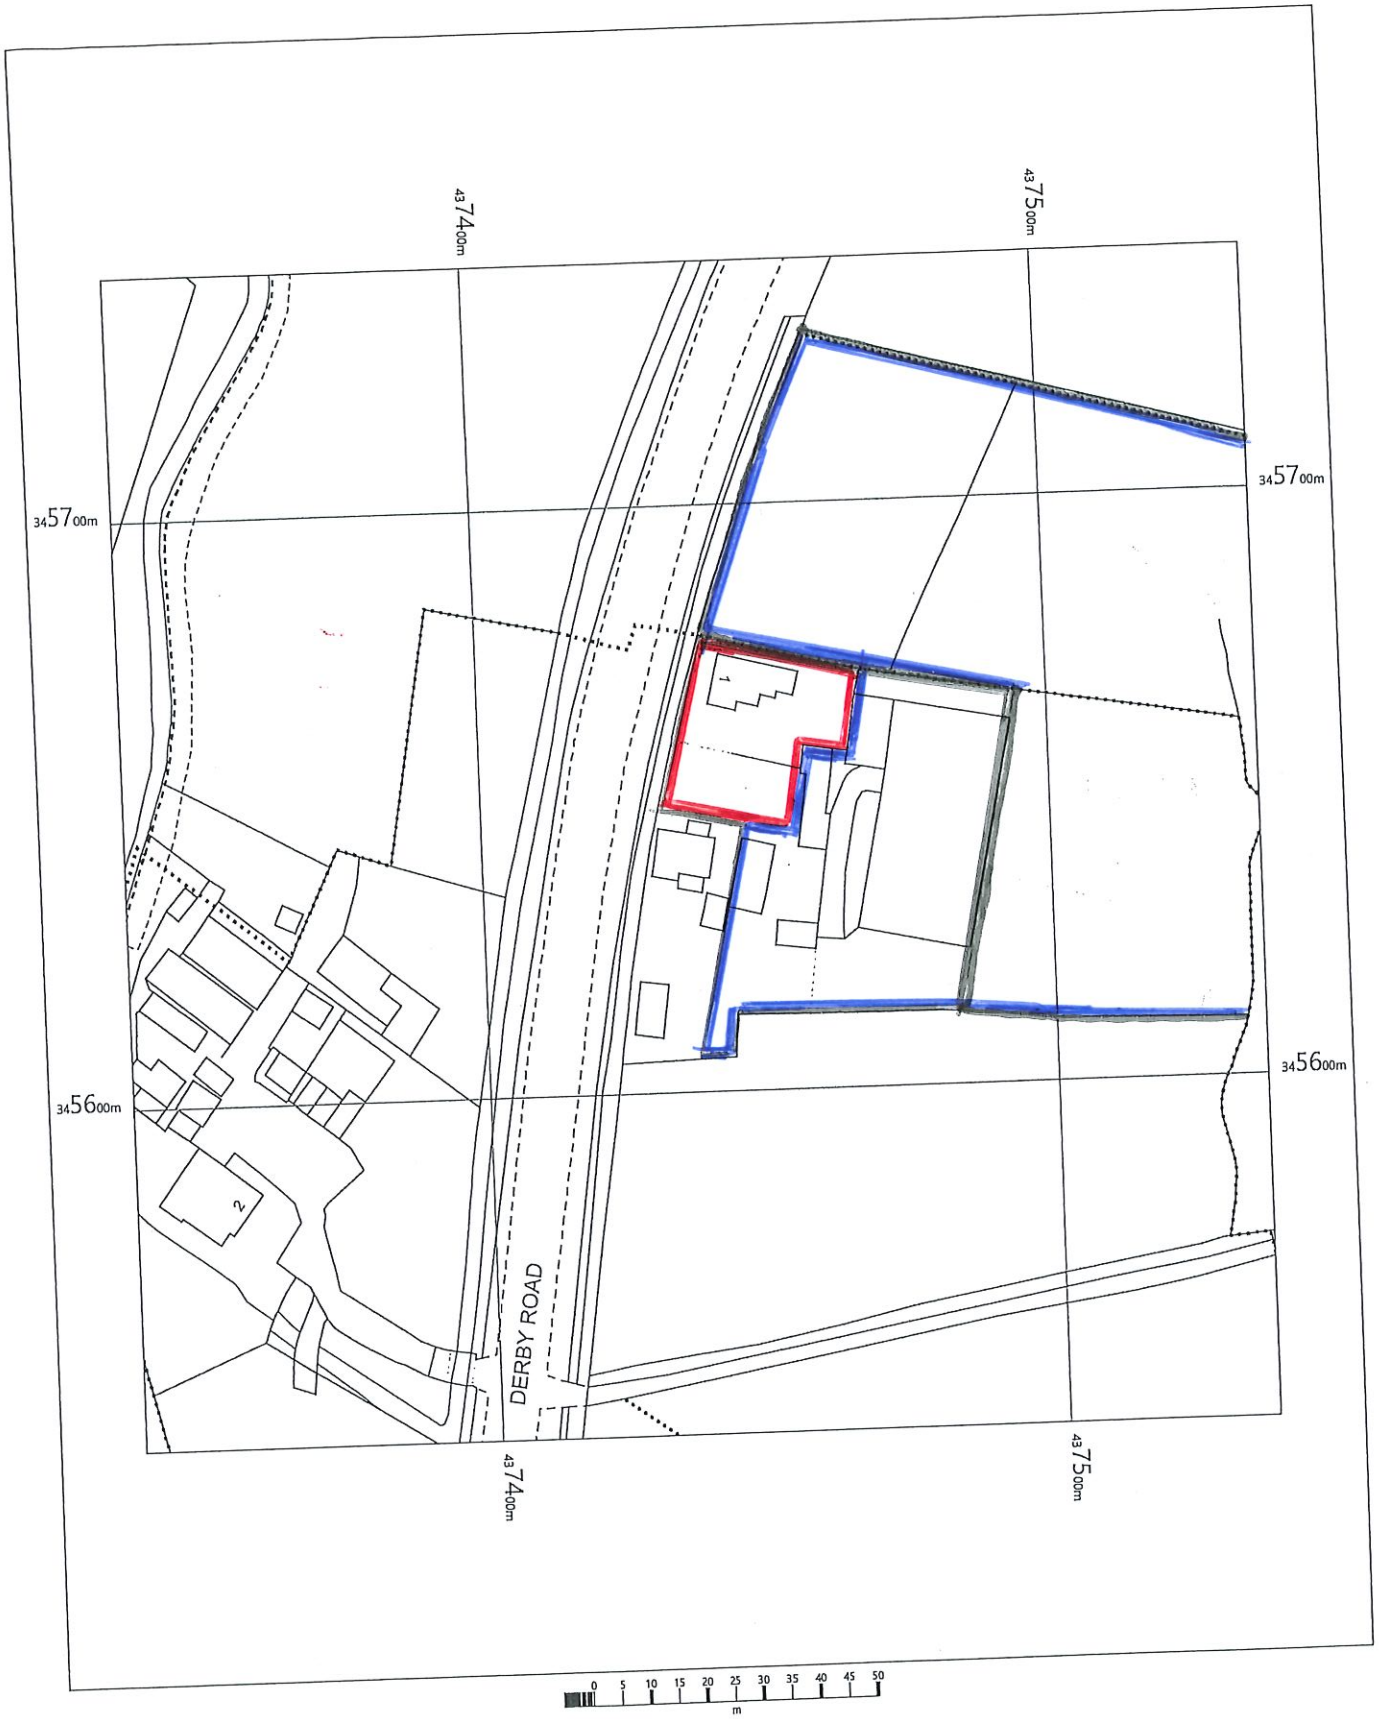

N

OS MasterMap 1250/2500/10000 scale
Thursday, November 25, 2021, ID: BW1-01005016
maps.blackwell.co.uk

1:1250 scale print at A4, Centre: 437437 E, 345642 N

©Crown Copyright Ordnance Survey. Licence no. 100041041

Ordnance Survey Licensed Data

BLACKWELL'S
MAPPING SERVICES
PERSONAL & PROFESSIONAL MAPPING
www.blackwellmapping.co.uk

TEL: 0800 151 2612
maps@blackwell.co.uk

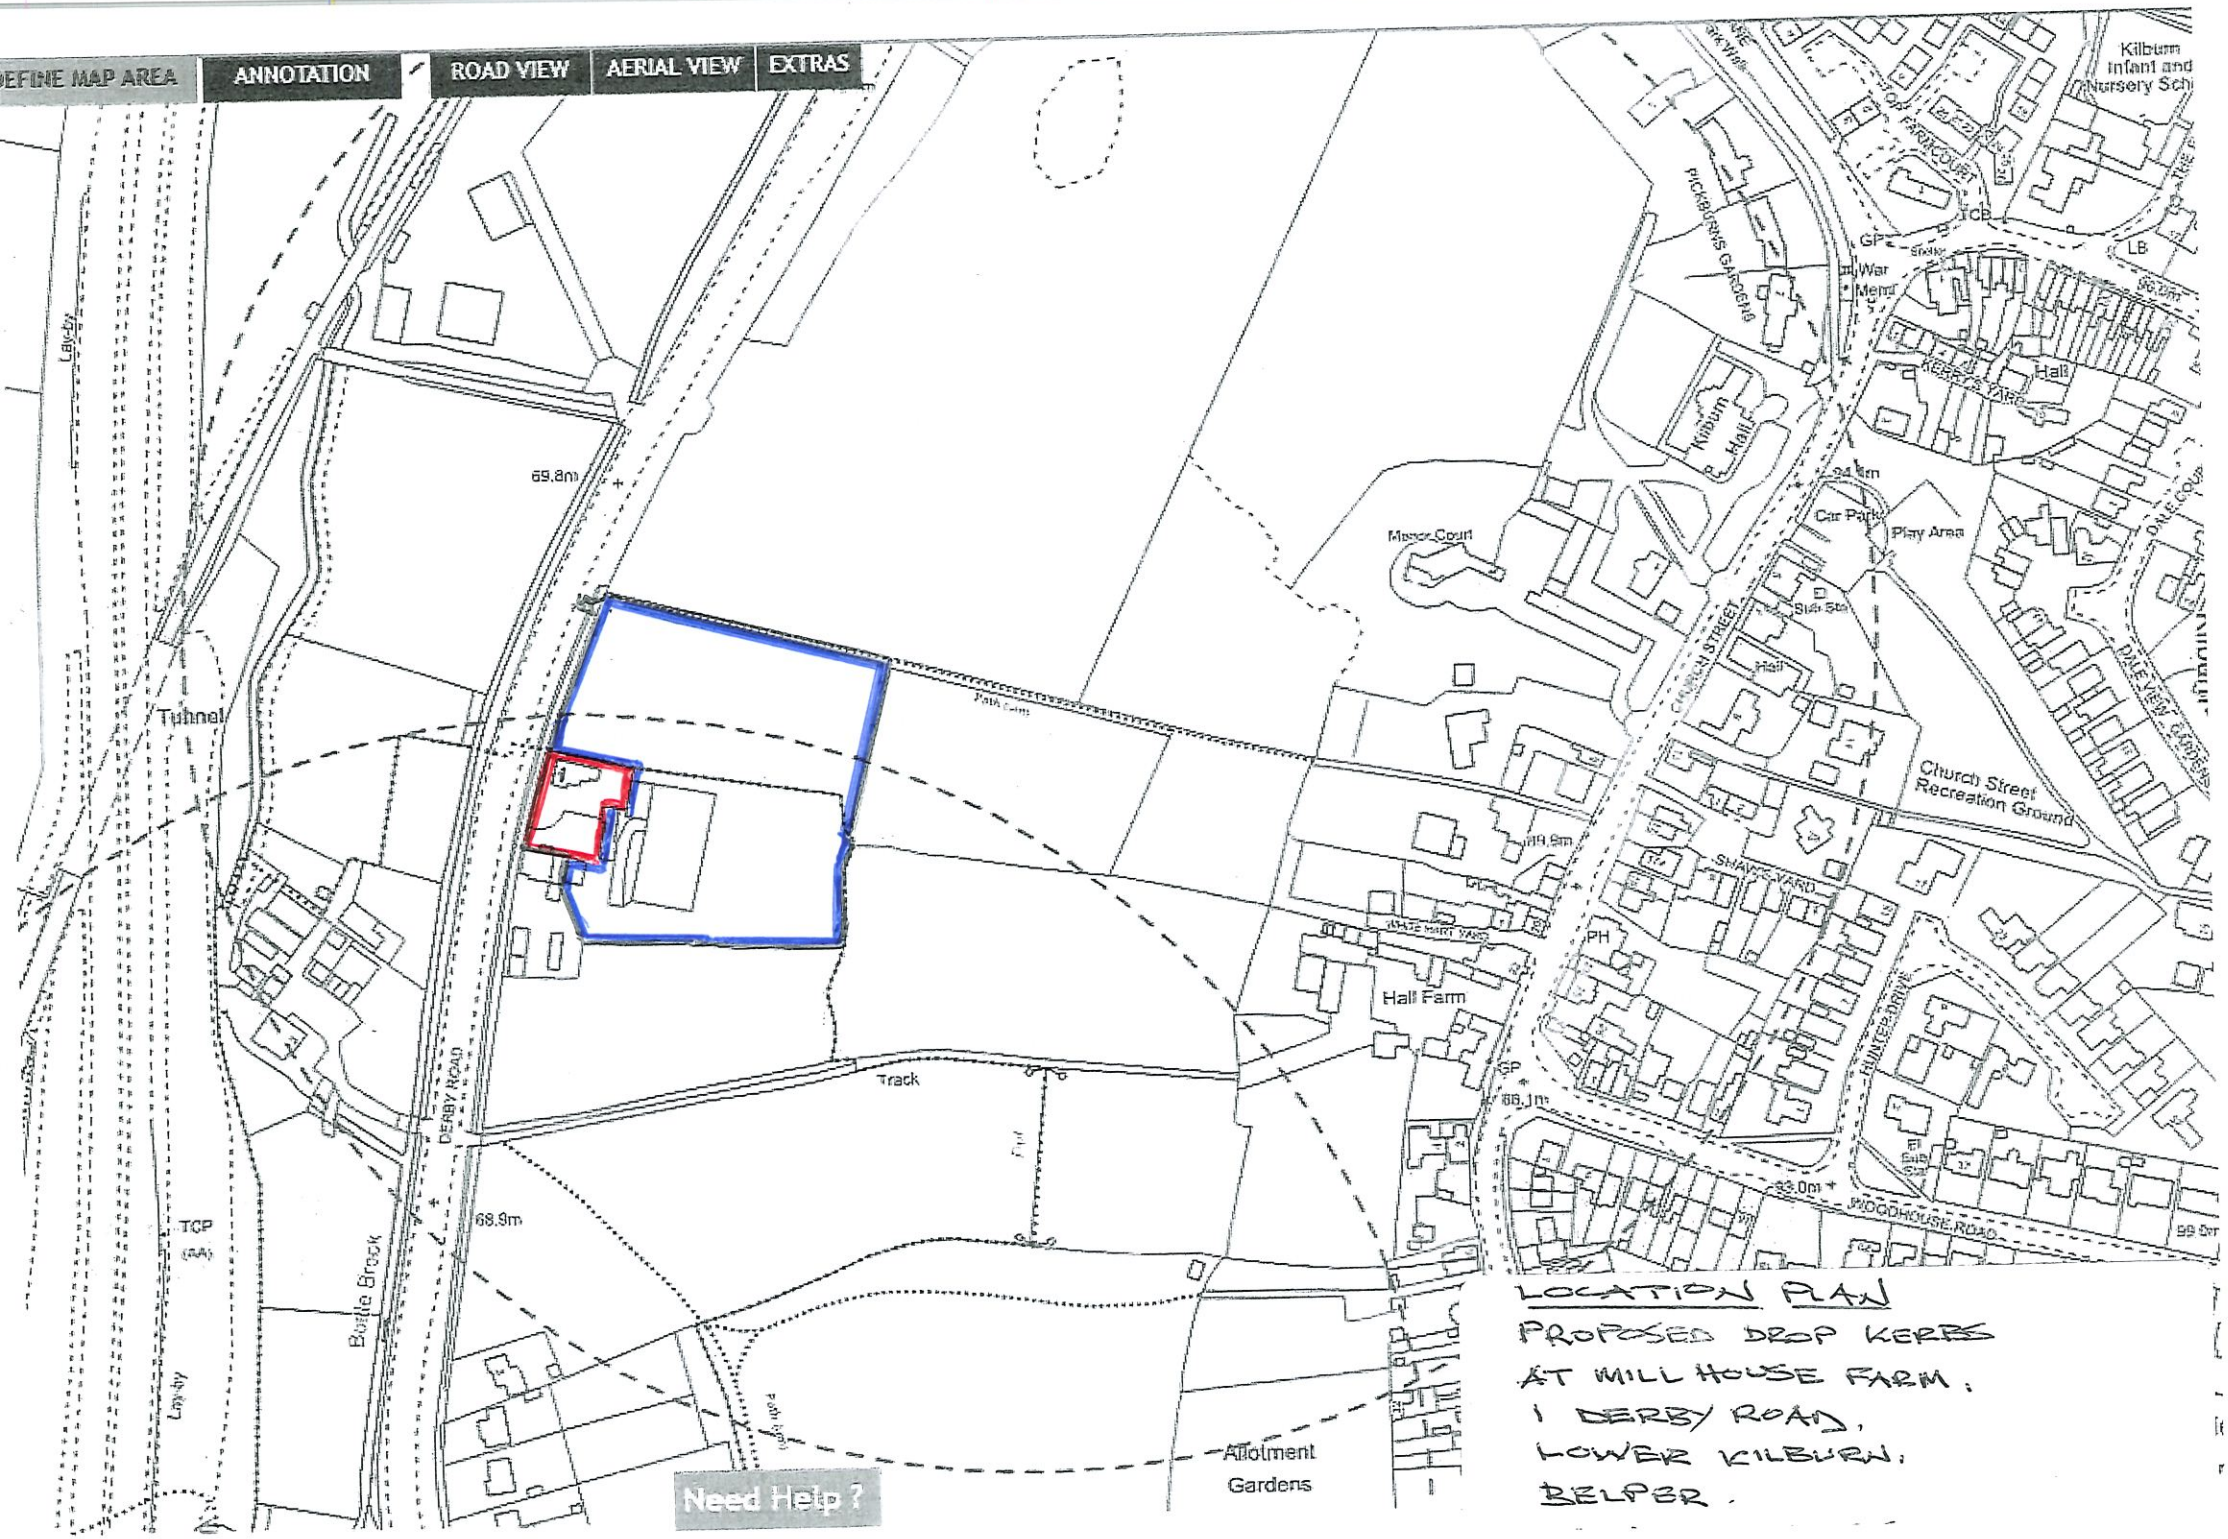

LOCATION PLAN
PROPOSED DROP KERBS
AT MILL HOUSE FARM,
1 DERBY ROAD,
LOWER KILBURN,
BELPER.