


1 EXISTING FRONT ELEVATION

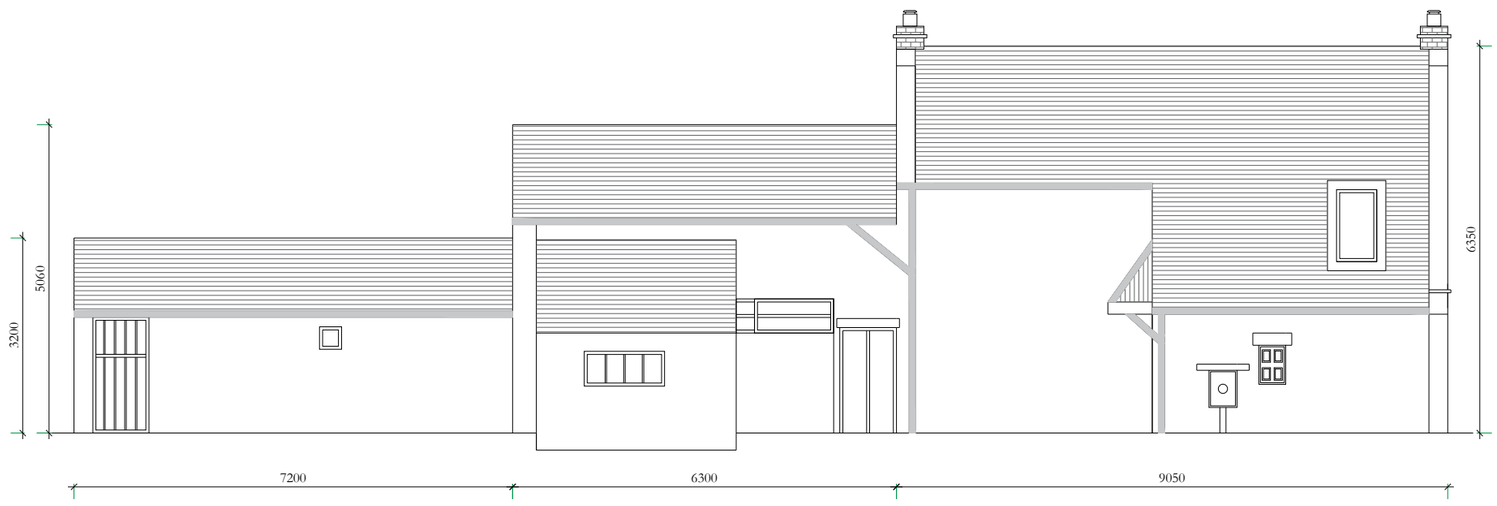

2 EXISTING REAR ELEVATION

RAIHAN DESIGN & CONSTRUCTION

DRAWING TITLE:

EXISTING FRONT & REAR ELEVATION


REV	DATE	DESCRIPTION
1	7-16-2026	1ST SUBMITTAL

SCALE:
1:100

SHEET NUMBER:-
A-01



1 PROPOSED FRONT ELEVATION

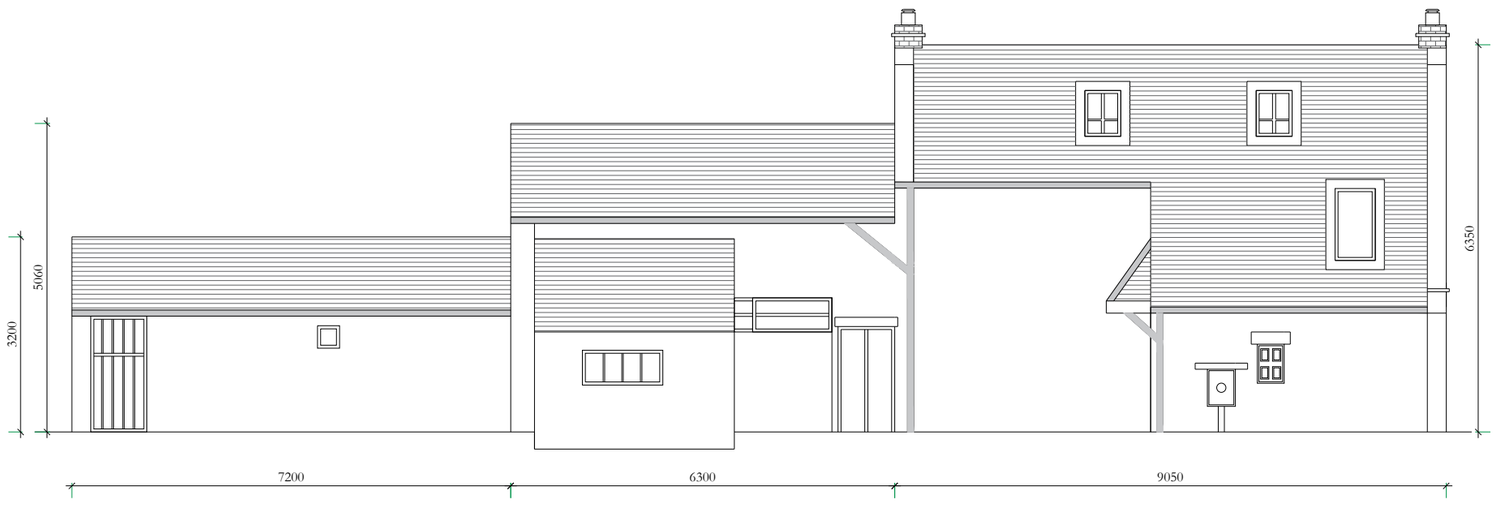

2 PROPOSED REAR ELEVATION

RAIHAN DESIGN & CONSTRUCTION

DRAWING TITLE:-

PROPOSED FRONT & REAR ELEVATION

REV	DATE	DESCRIPTION
1	7-16-2026	1ST SUBMITTAL

SCALE:
1:100

SHEET NUMBER:-
A-02