

© wireframe studio Ltd 2026

this information is confidential and the copyright of wireframe studio Ltd. all dimensions and levels to be verified on site prior to manufacture of any componant. read drawing in conjunction with all other contract documentation

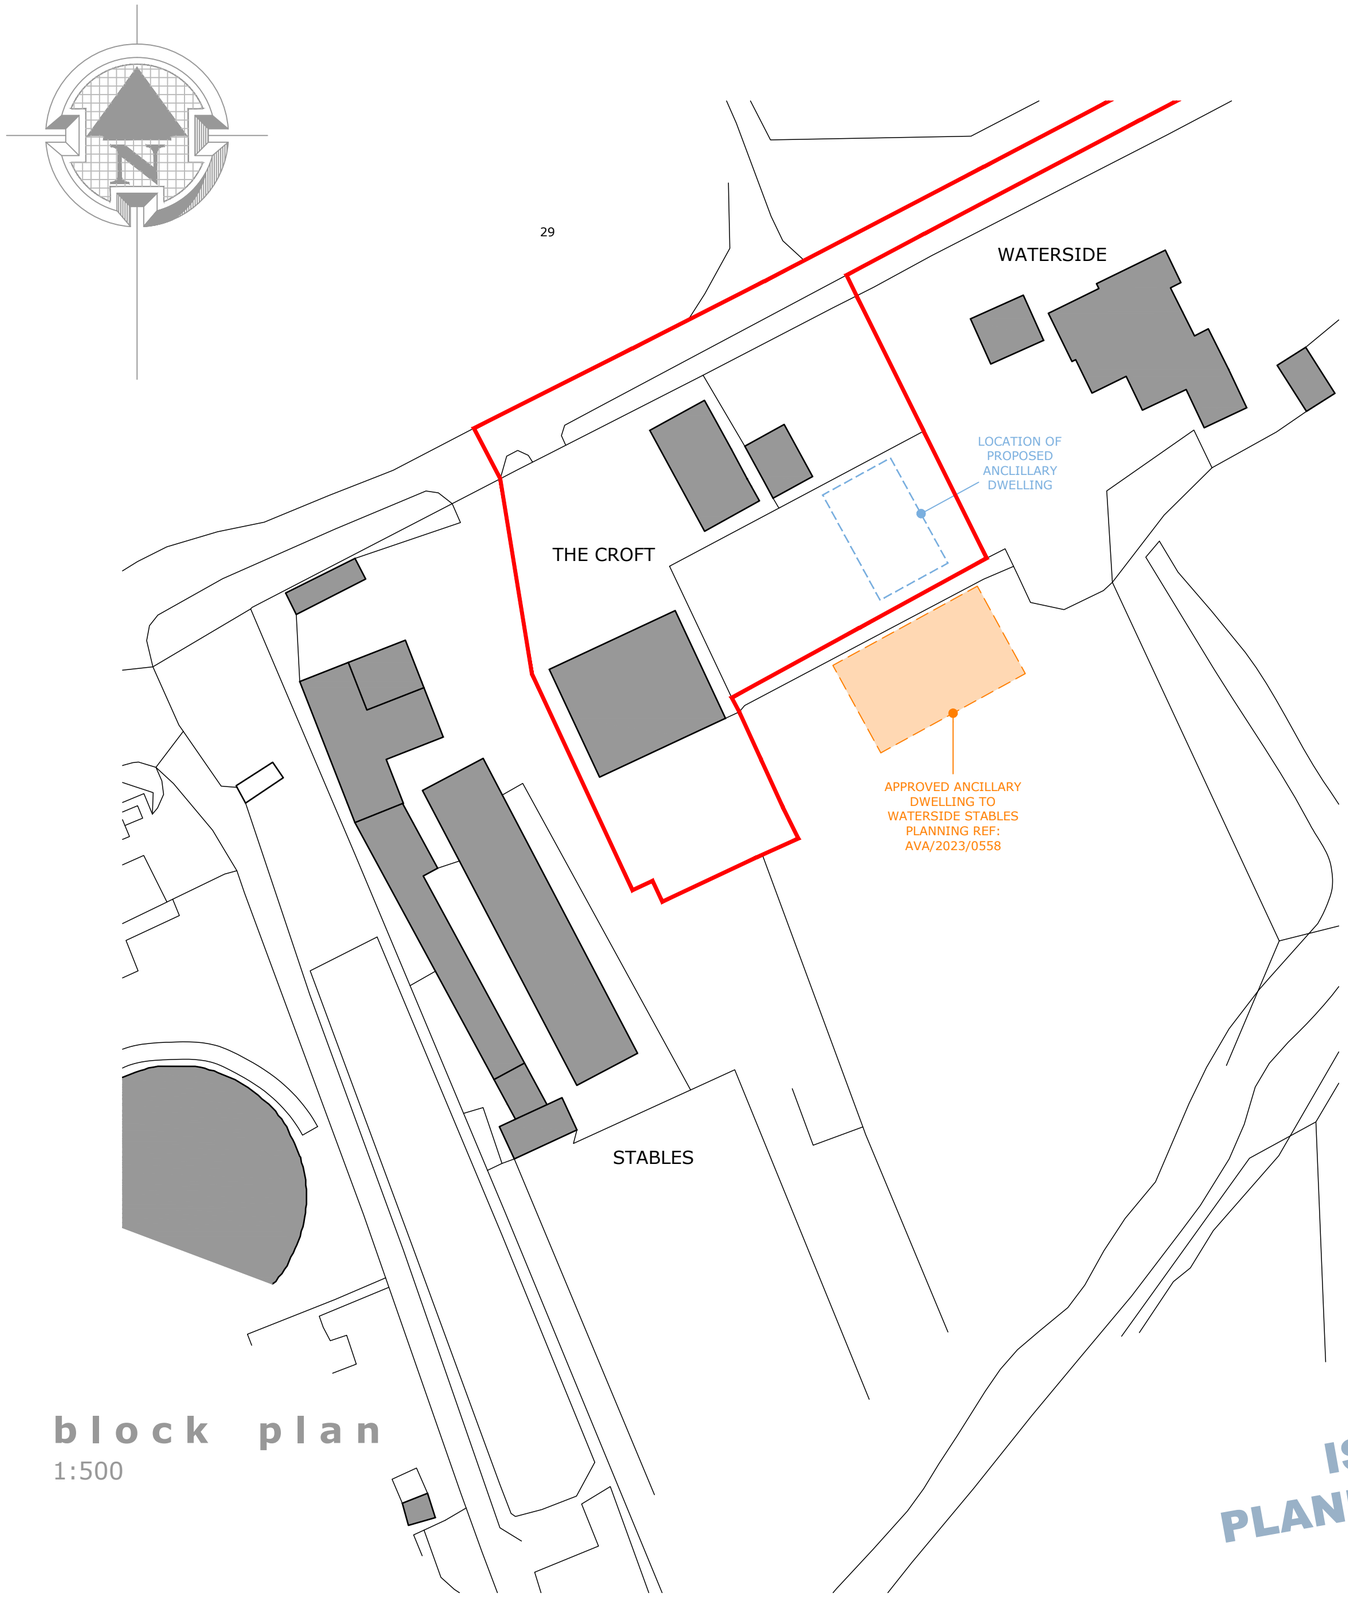

block plan
1:500

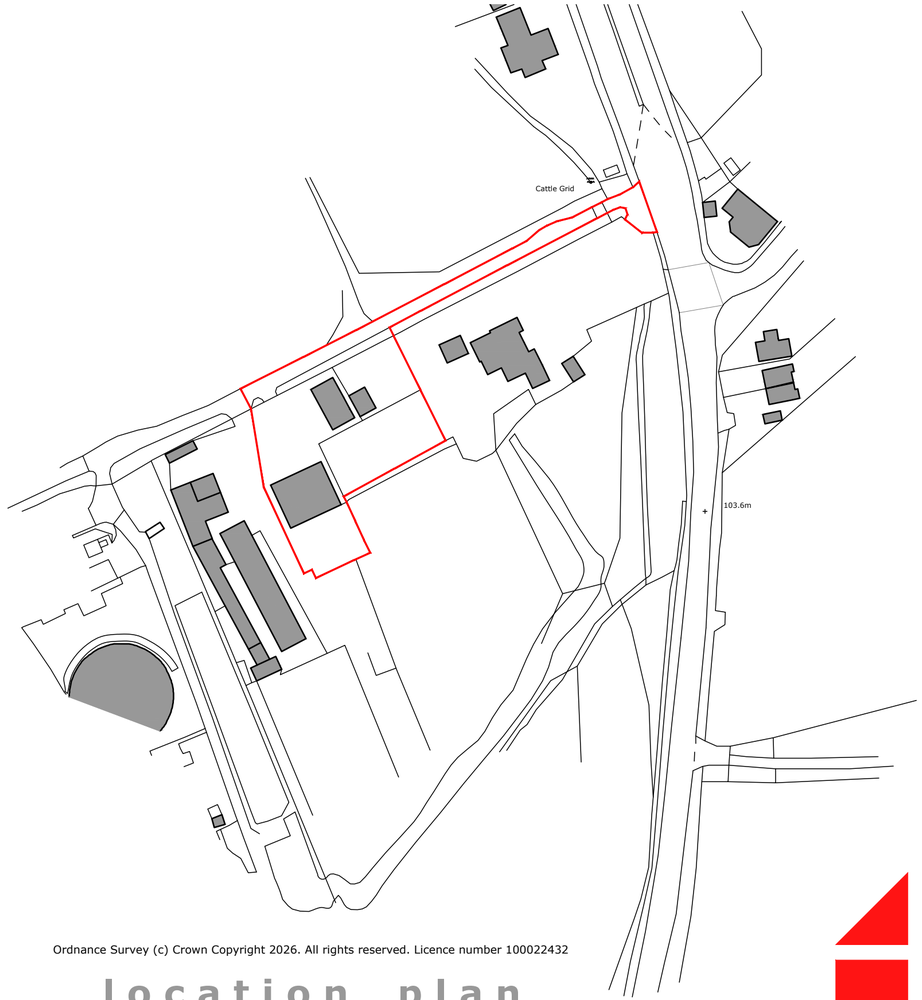

Ordnance Survey (c) Crown Copyright 2026. All rights reserved. Licence number 100022432

location plan
1:1250

DAN-WOOD HOUSE

rev	description	date
P6	RED LINE BOUNDARY AMENDED	27/07/2026
P5	RED LINE BOUNDARY AMENDED AND BLUE LINE BOUNDARY ADDED	12/06/2026
P4	PROJECT DESCRIPTION AMENDED TO PLANNERS COMMENTS	11/06/2026
P3	RED LINE BOUNDARY AMENDED TO PLANNERS COMMENTS	18/05/2026
P2	ISSUED FOR PLANNING APPROVAL	01/05/2026
P1	FOR DISCUSSION PURPOSES ONLY	17/04/2026

ISSUED FOR PLANNING APPROVAL

SCALE BAR 1:1250 (METERS)

0 25 50 100

wireframe studio Ltd

Alpha House, 10 Carver St, Sheffield, S1 4FS tel - 0114 266 9903 mail- studio@wireframestudio.co.uk

project title	project no	rev	scale
PROPOSED SELF BUILD ANCILLARY ACCOMMODATION, THE CROFT, DERBY ROAD, SWANWICK, DE55 1AD	2122	P6	1:1250 & 1:500 @A2

drawing title	drawing no	date	drawn
LOCATION AND BLOCK PLANS	01	27th JUL 2026	AJT