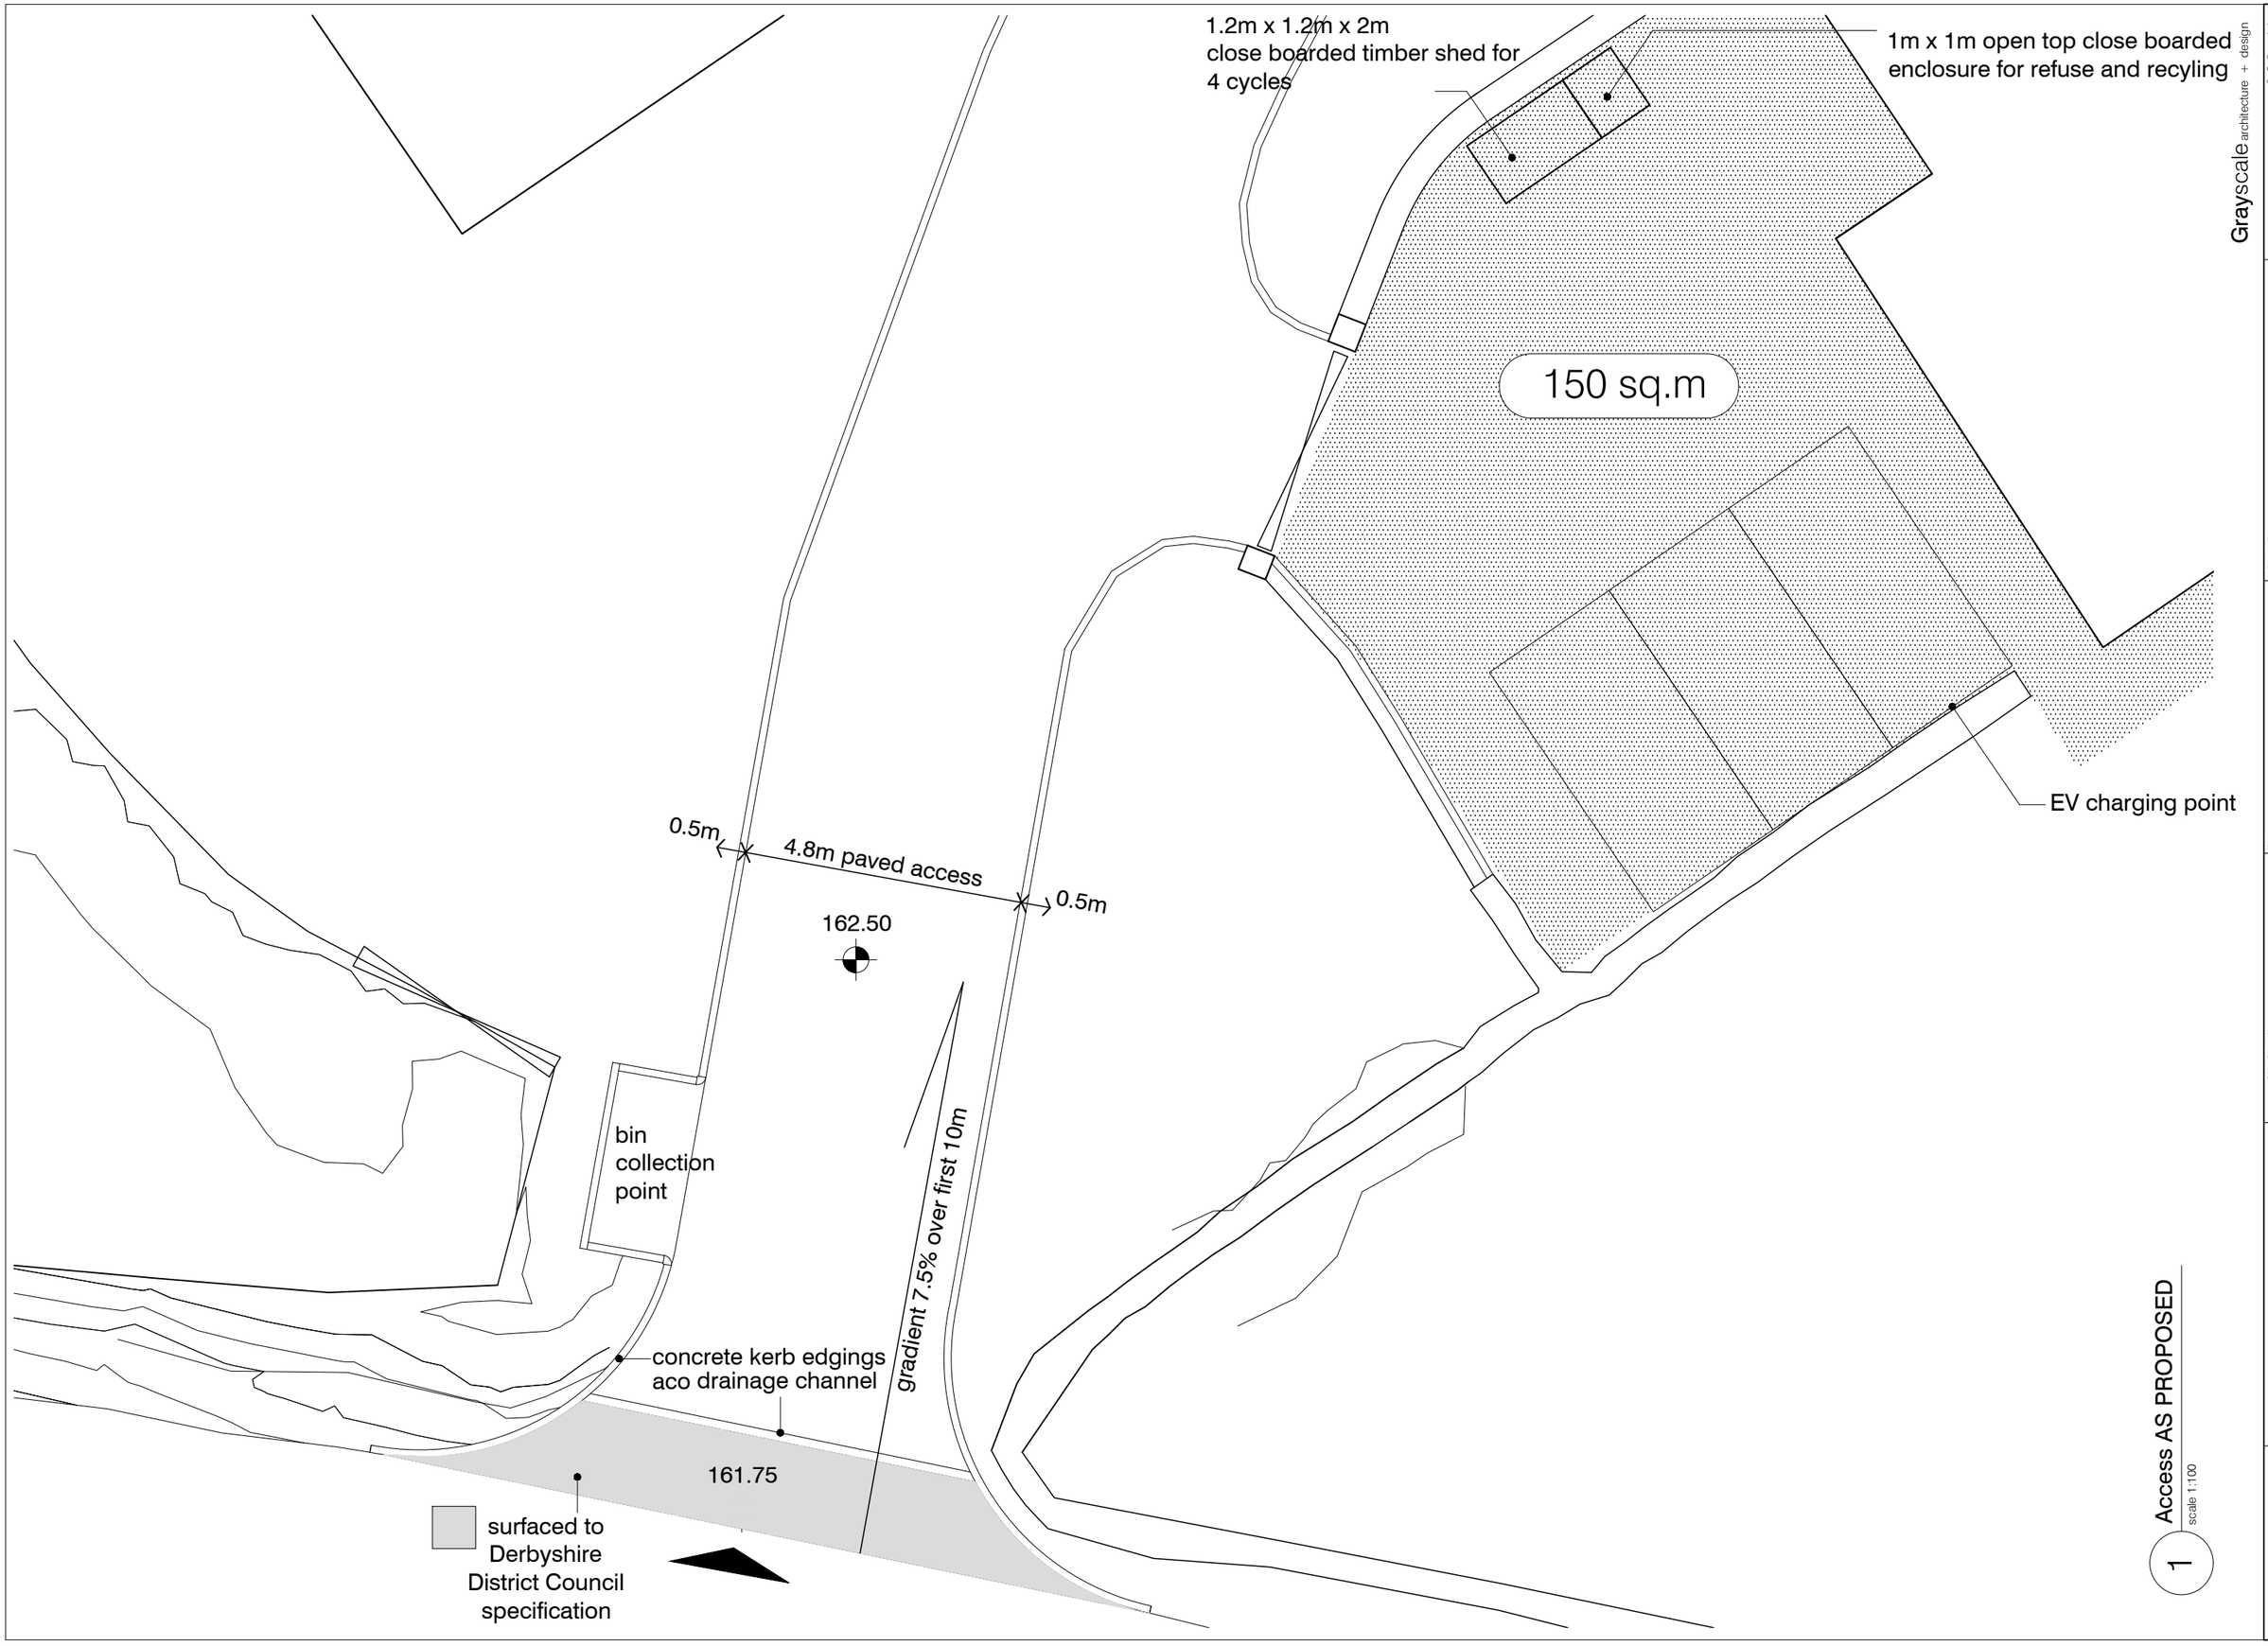

Grayscale architecture + design

E: office@grayscale.uk.com
W: grayscale.uk.com
S: grayscale.uk

Copyright Grayscale Architecture Ltd and Grayscale Design Ltd 2024

Job No.:	Status:	Drawing No:	Revision:
332	P	1.05	A

Drawing Title: Access AS PROPOSED

Scale (at paper size): 1:100@A3

Date: 22.06.26

Drawing Purpose: Approval

Project: Chase Cliffe Barn

Client: Cunningham

Status:
SK - Sketch
D - Design
P - Planning (Planning Permission Application)
W - Working (Building Regulations Submission)
T - Tender
C - Construction
A - As Built

N

Revision
A 28.07.26 Close boarded fence note added