

Front Elevation (South)

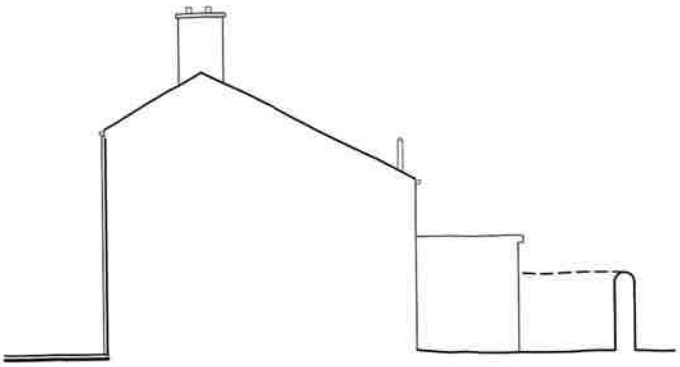

Side Section (East)



Rear Elevation (North)

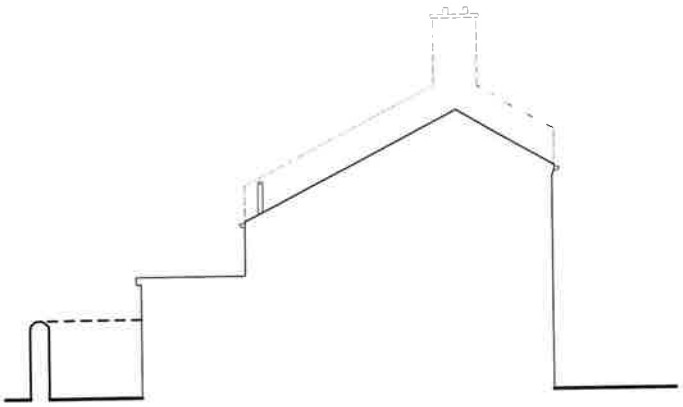

Side Section (West)

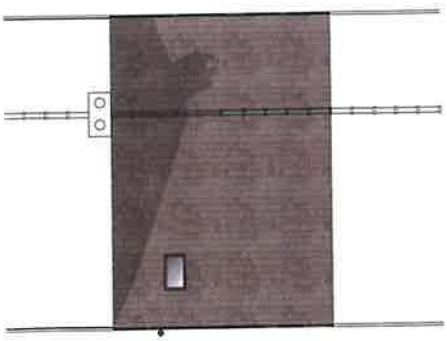

Roof plan

Scale 1:100 @ A3

0 2 4 6 8 10 metres

Revision '0' - 18/12/2025
Issued for Client Review/Approval

Project: 42 Short Row, Belper. DE56 1DJ		
Client: D. Monahan		
Title: Existing Elevations		
Scale: 1:100@A3	Inception: Nov 2025	Drawn: DG
Job: C1081	Dwg No: E01	Rev: 0

DAVID GUY
ARCHITECTURAL SERVICES
www.dg4design.co.uk
e. info@dg4design.co.uk
9 Chesterfield Road, Belper, DE56 1FD Mobile 07979 542199