

P1	Revision Description	XX-XX-XX
Rev.	Revision Description	Date

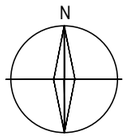

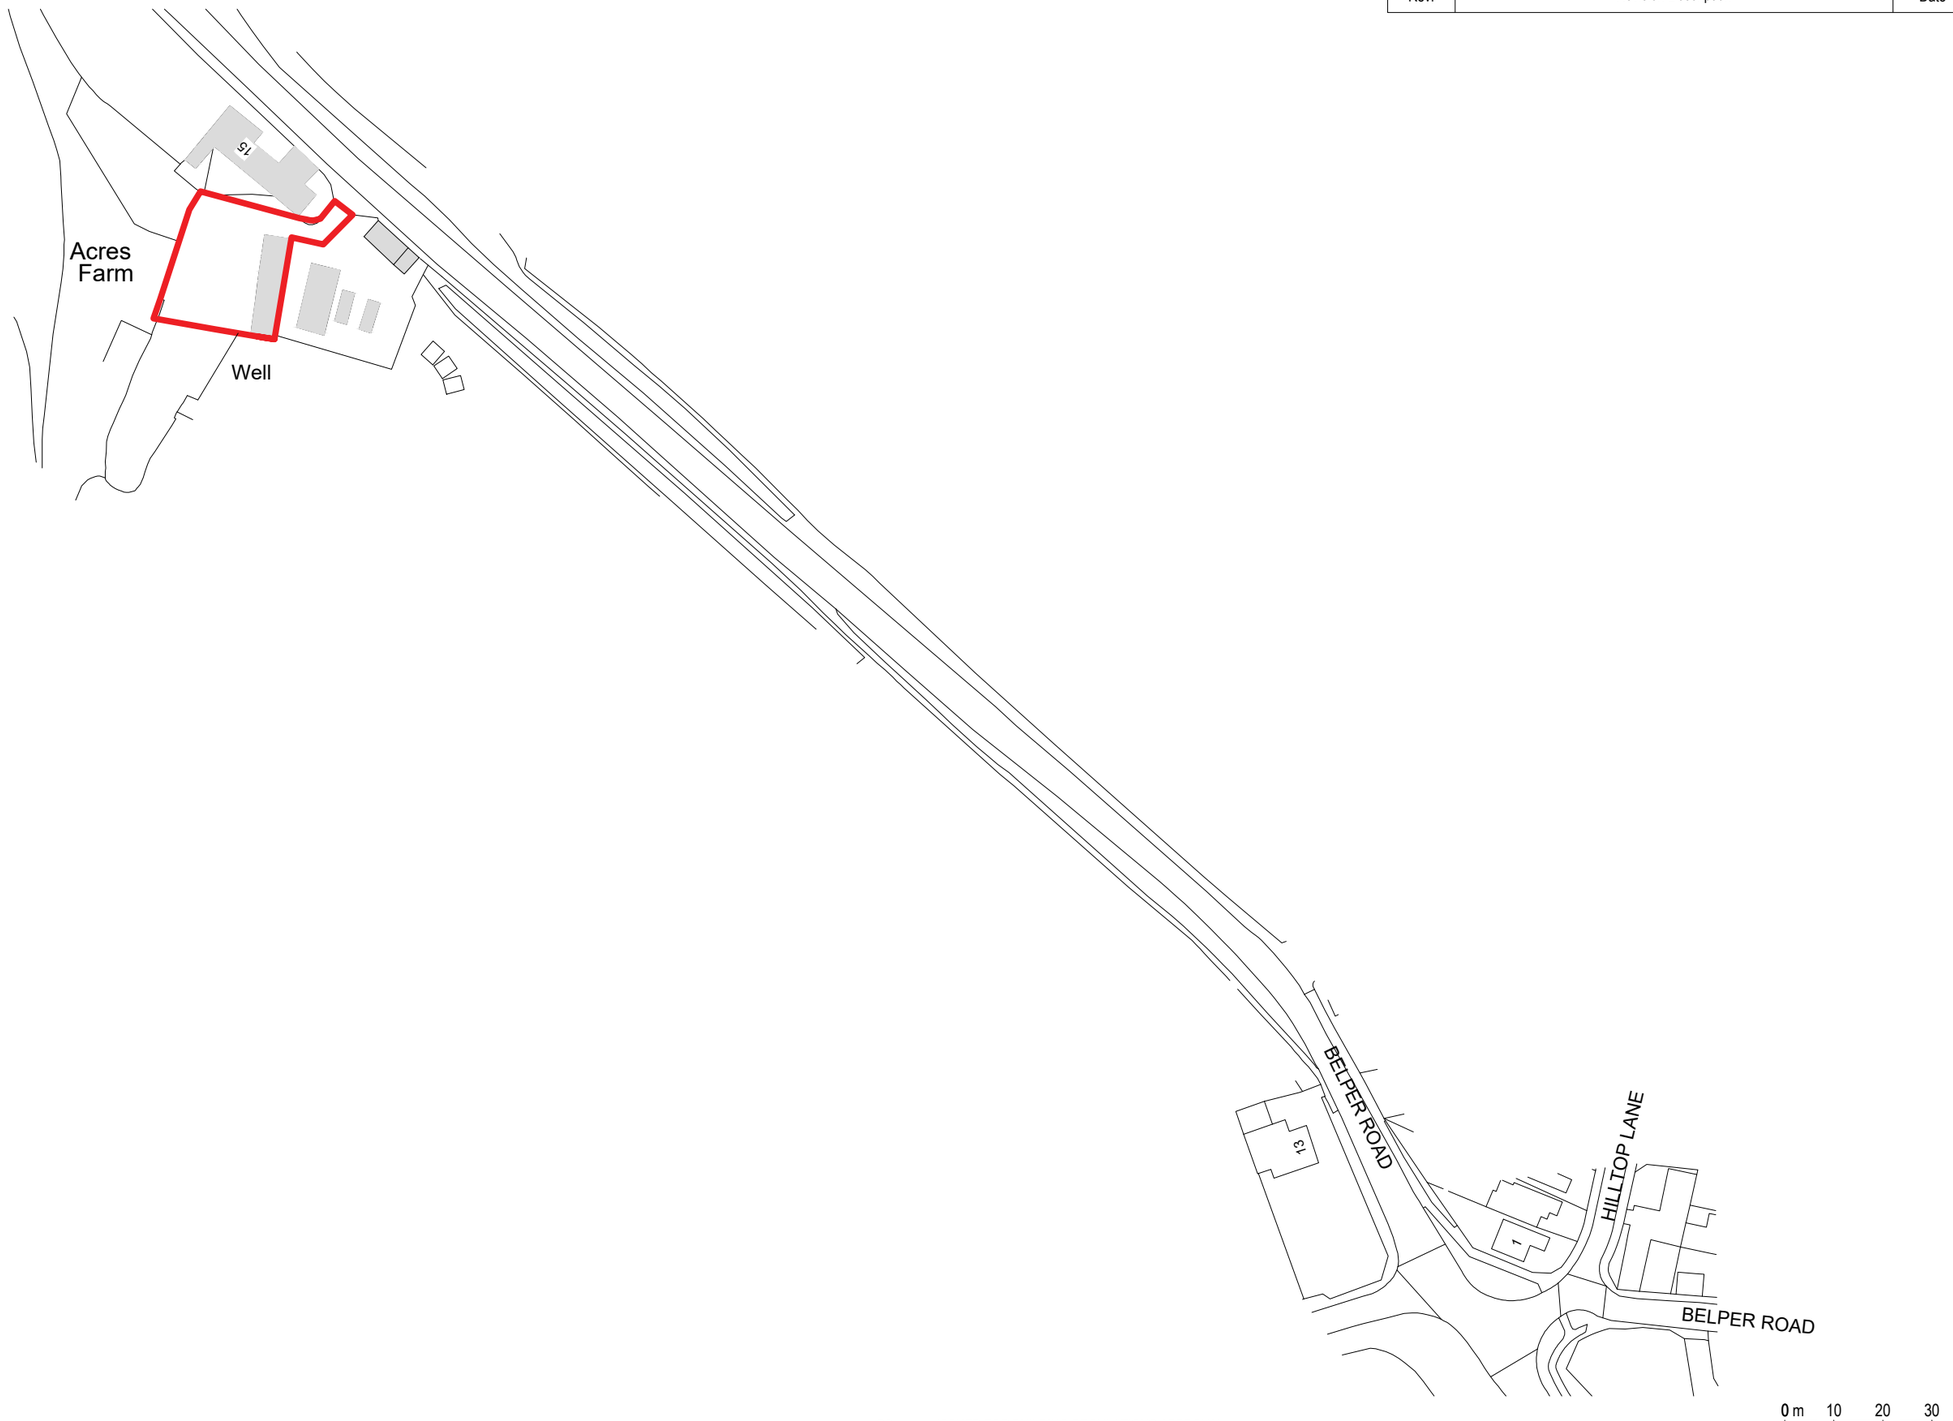

Site Location Plan

Scale 1:1250

Site Area: 655m²

0 m 10 20 30

STATUS D6 ISSUED FOR BUILDING REGULATIONS APPROVAL

PROJECT

CLASS Q CONVERSION ,BARN AT ACRES

CLIENT

ACRES FARM (BELPER) LTD

JOB NUMBER

0044

DRAWING TITLE

Block Plan as existing

FILE NAME

01001

SCALE	DATE	REV
1:1250 @ A3	14/05/26	P1

stock PLANNING LTD

Stock Planning Ltd |
Cromford Creative, Cromford Mills, Mill Lane, Cromford, Matlock, Derbyshire, DE4 3RQ

Email | info@stockplanning.co.uk

Website | www.stockplanning.co.uk

These drawings are for planning purposes only and are not to be used for construction. All dimensions, details, and information provided are subject to review and approval. Final construction documents must be prepared by a licensed professional.