

P1	Revision Description	XX-XX-XX
Rev.	Revision Description	Date

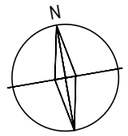

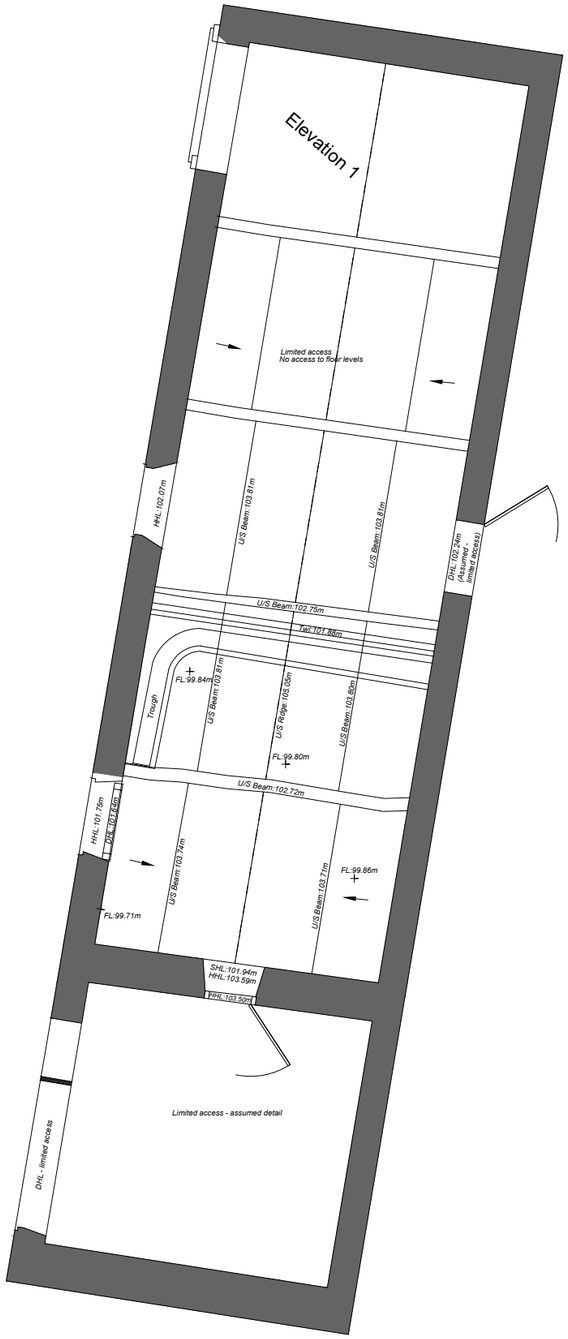

Plans as existing

Scale 1:100

STATUS D5 ISSUED FOR PLANNING

0 m 1 2 3

PROJECT

CLASS Q CONVERSION ,BARN AT ACRES

CLIENT

ACRES FARM (BELPER) LTD

JOB NUMBER

0044

DRAWING TITLE

Plans as existing

FILE NAME

01004

SCALE	DATE	REV
1:100 @ A3	14/05/26	P1

Stock Planning Ltd |
Cromford Creative, Cromford Mills, Mill Lane, Cromford, Matlock, Derbyshire, DE4 3RQ

Email | info@stockplanning.co.uk

Website | www.stockplanning.co.uk

These drawings are for planning purposes only and are not to be used for construction. All dimensions, details, and information provided are subject to review and approval. Final construction documents must be prepared by a licensed professional.