

SITE PLAN:
AS PROPOSED
SUBSTRUCTURE - FOLLOWING TECHNICAL DESIGN

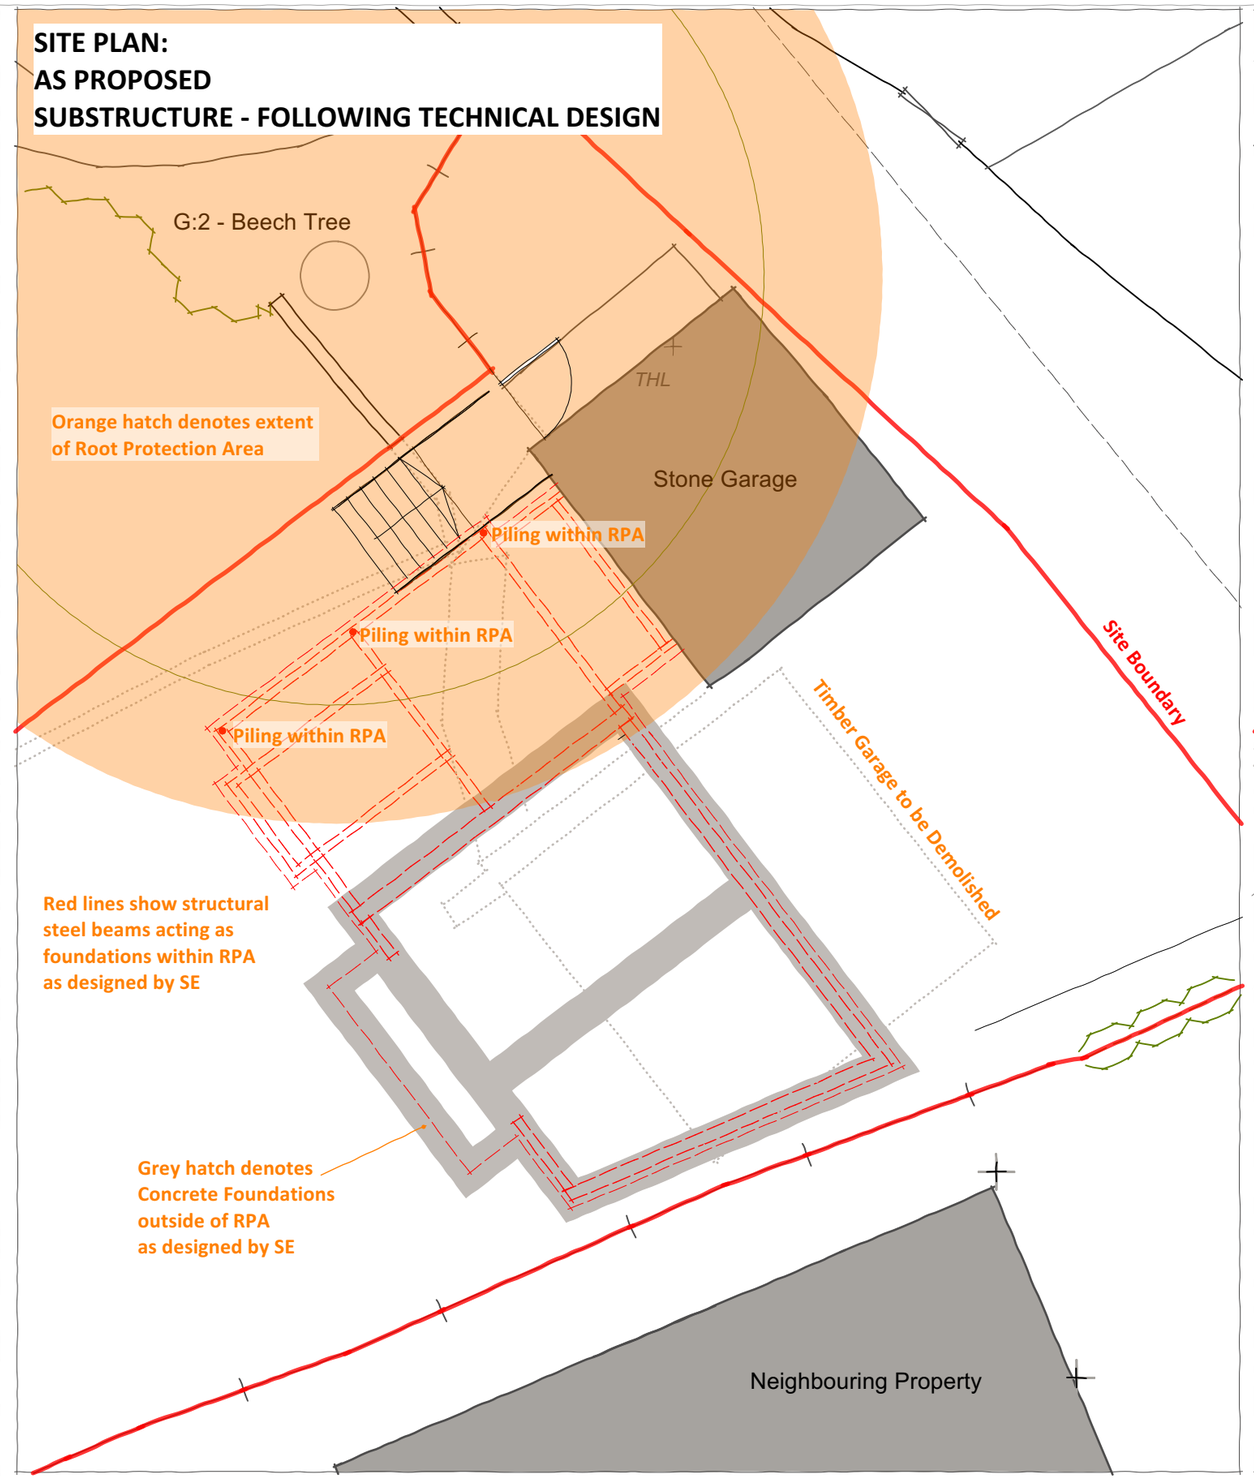

SITE PLAN:
AS PROPOSED
GROUND FLOOR PLAN

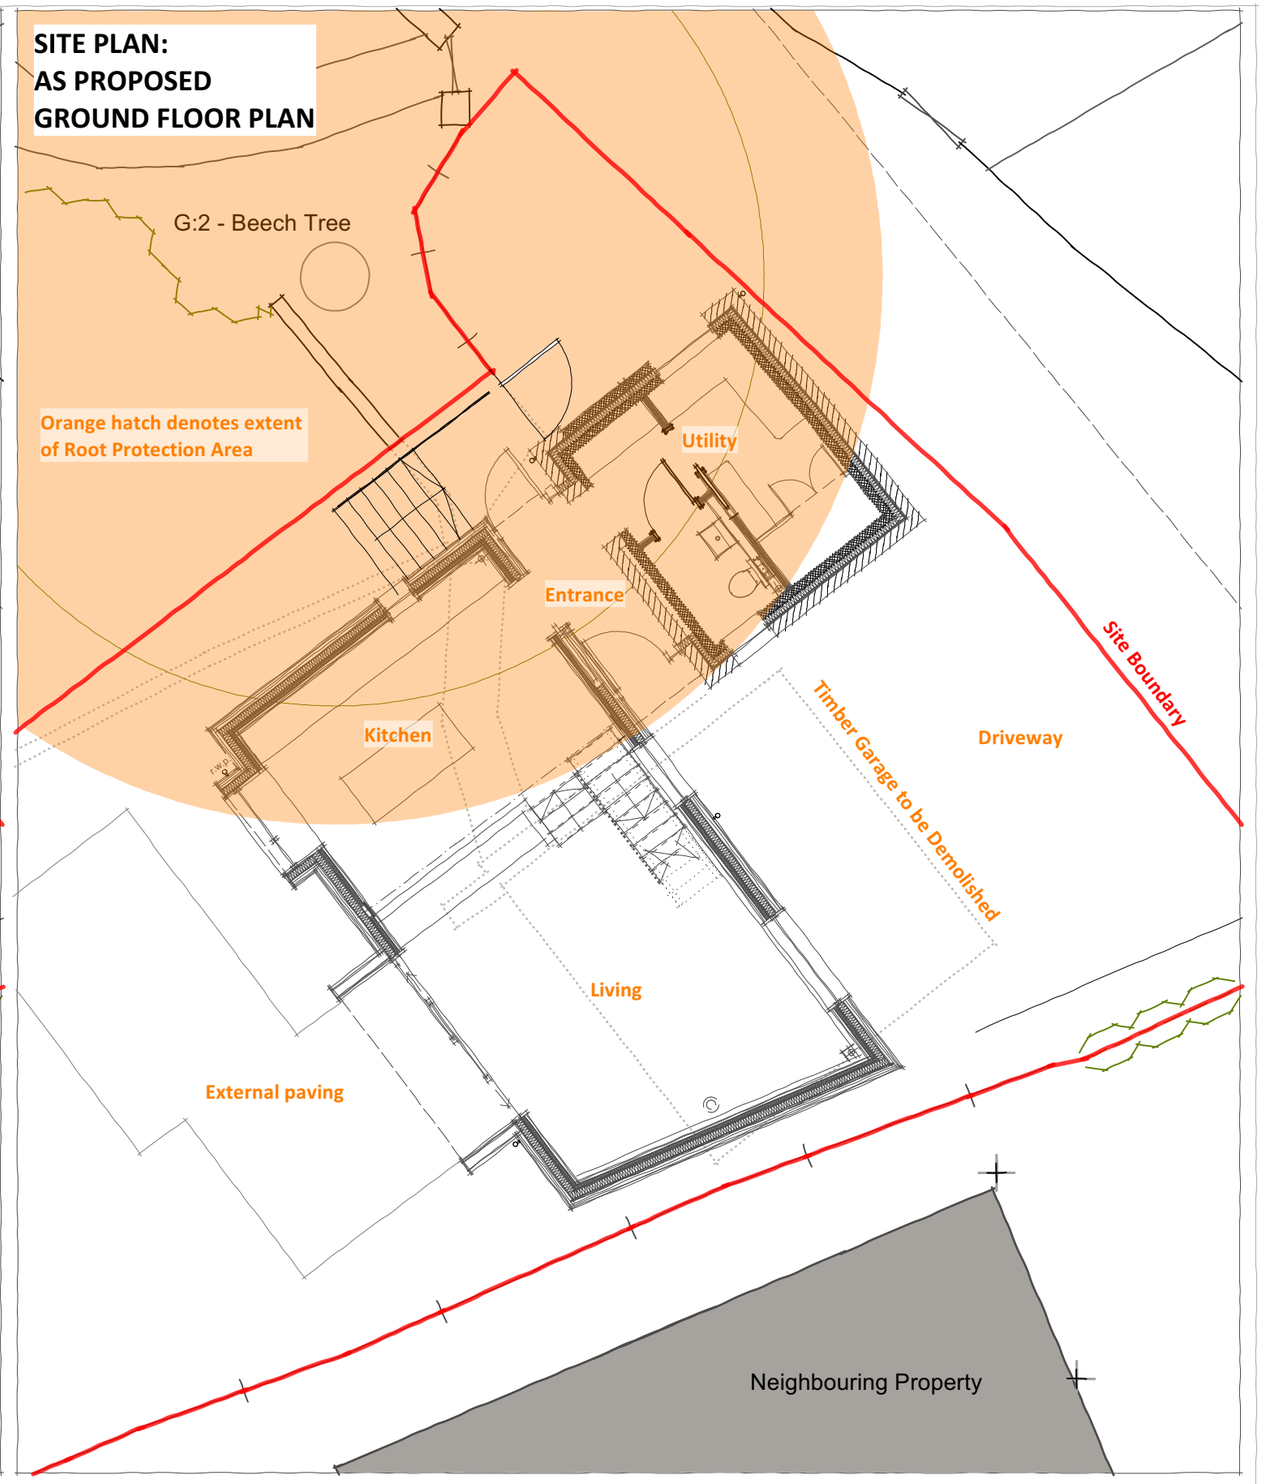

Red Hus, Pingle Lane, Belper
Proposed Site Plan
For Discussion

N

0 1 2 5

1:100 (For Guidance Only)

James Boon Architects
RIBA Chartered Practice

T 01629 343059 E studio@jamesboonarchitects.co.uk
S @JBoonArchitects W www.jamesboonarchitects.co.uk
Cromford Mills, Mill Lane, Cromford, Matlock, Derbyshire DE4 3RQ

2102 (03) 02 Scale 1:100@A3 July 2026 JB

© This drawing and the building works depicted are the copyright of the architect and may not be reproduced except with written consent. Subject to Survey. Subject to Planning. This drawing is not suitable for construction. Scale bar is for guidance only.