
N

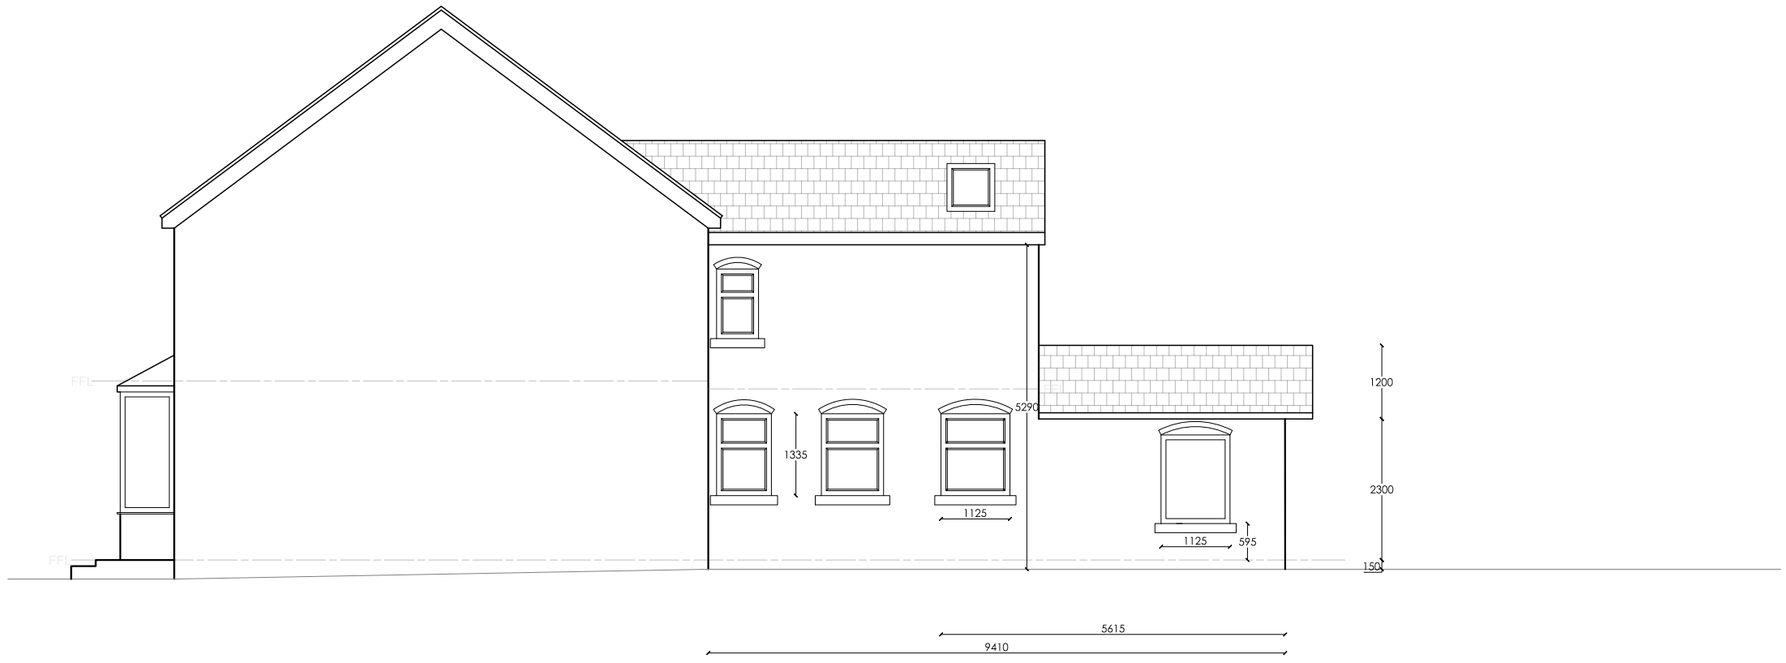

1:100 SCALE 0 1 5 METRES

Notes

Do not scale from this drawing. Use figured dimensions only, which are displayed in millimeters unless stated otherwise. The contractor is requested to check all dimensions before work is put in hand. Any discrepancies within the drawing should be reported prior to commencement of works.

HD DESIGN
ARCHITECTS

Project Title

112 Codnor Gate Two Storey Extension

Drawing Title

Proposed Right(south) Elevation

Status Proposal

Project Address

112 Codnor Gate
Codnor
Ripley
Derbyshire
DE5 9QW

Client

Mr & Mrs Langton

Date July 2026

Scale 1:100 @A3

Drawn	CR	Drawing Number	Revision
Checked	CR	020/15	C
Approved	xxx		