
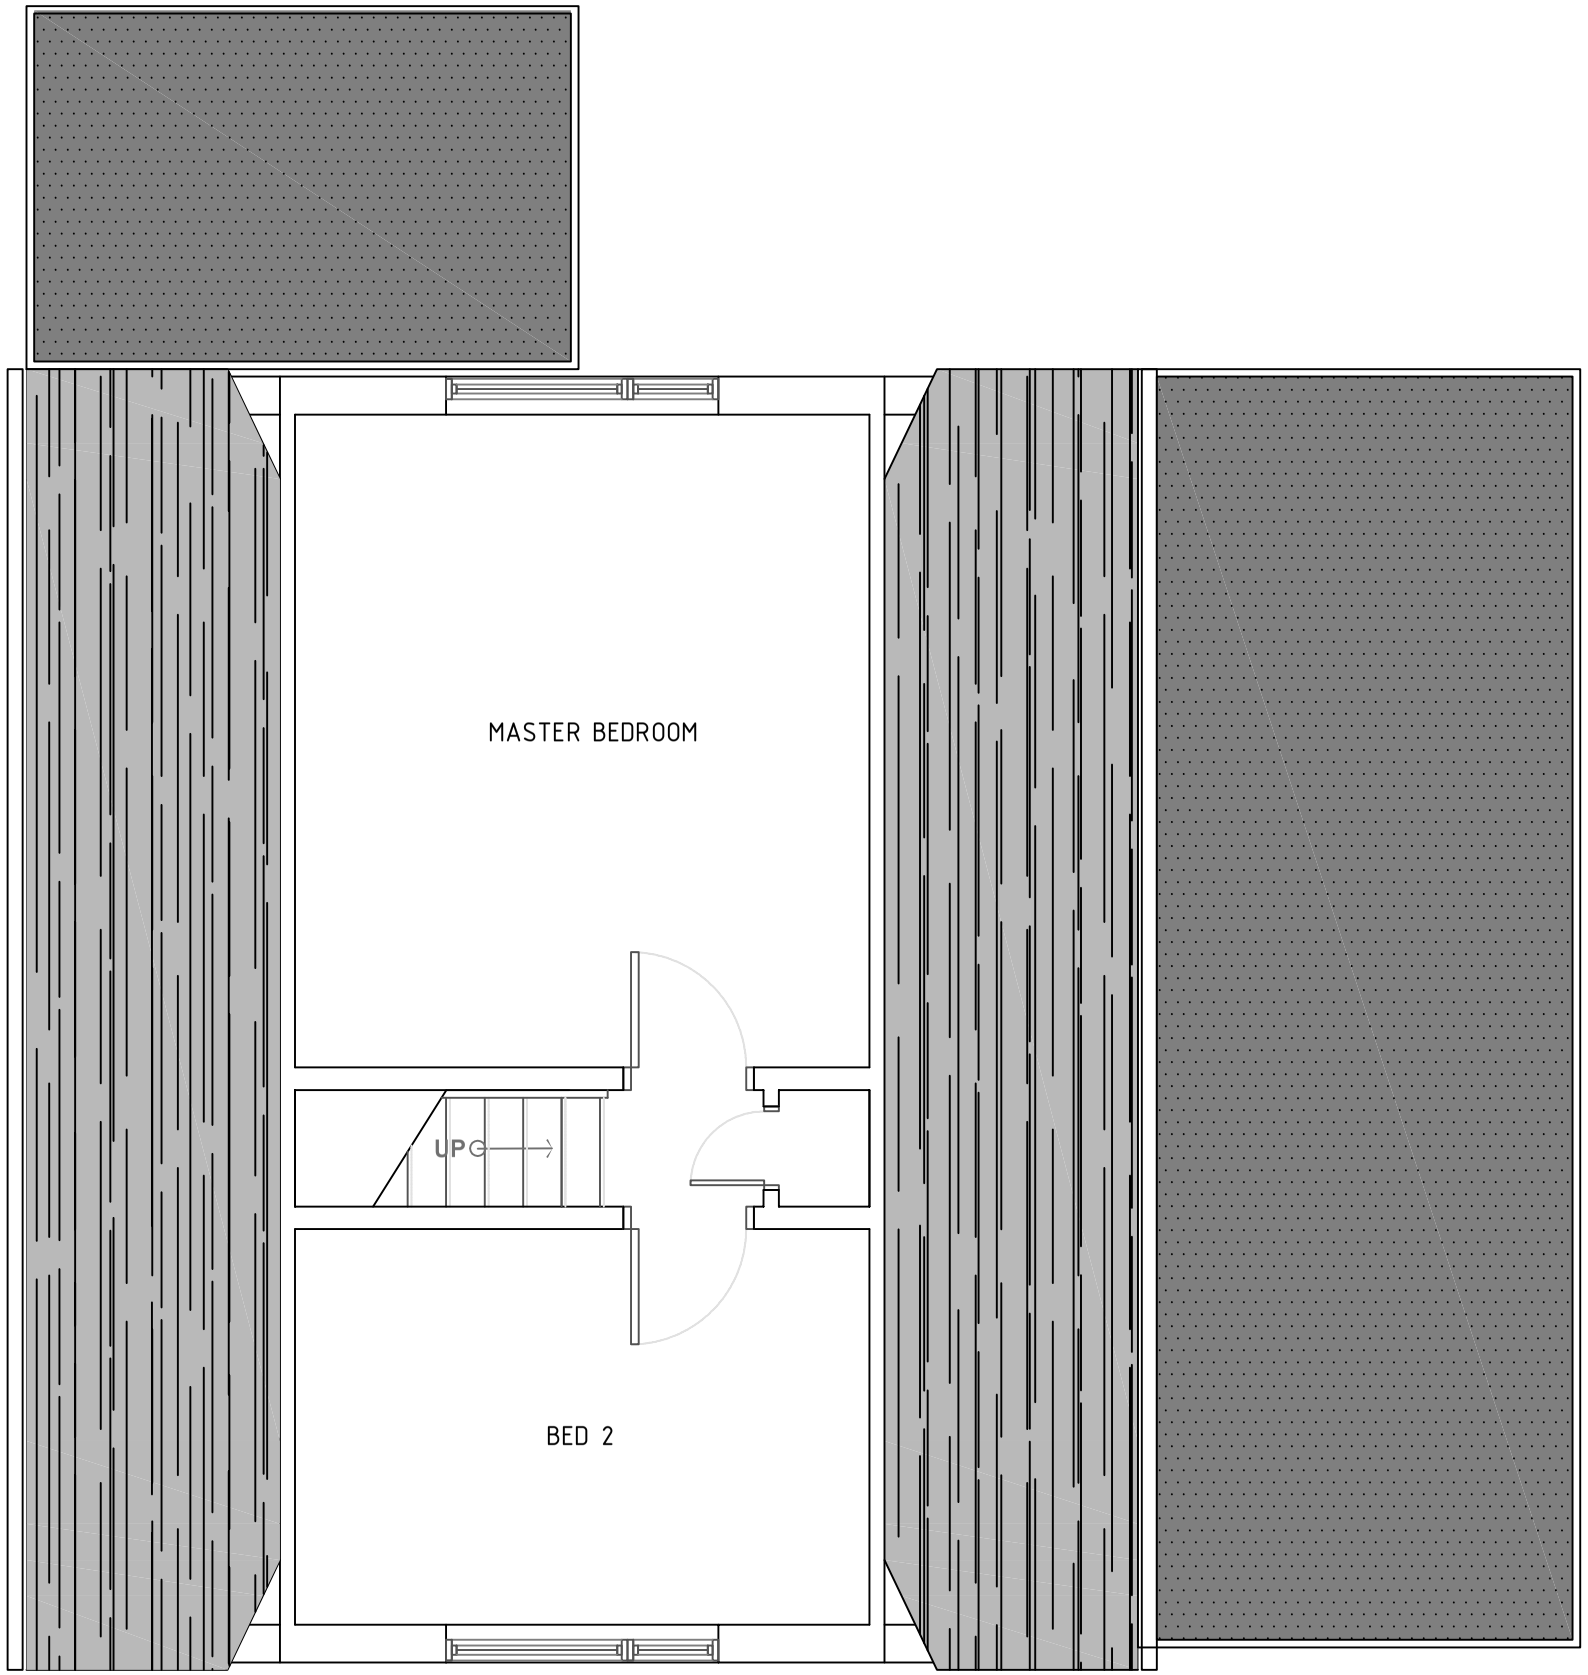


EXISTING LOW LEVEL ROOF PLAN

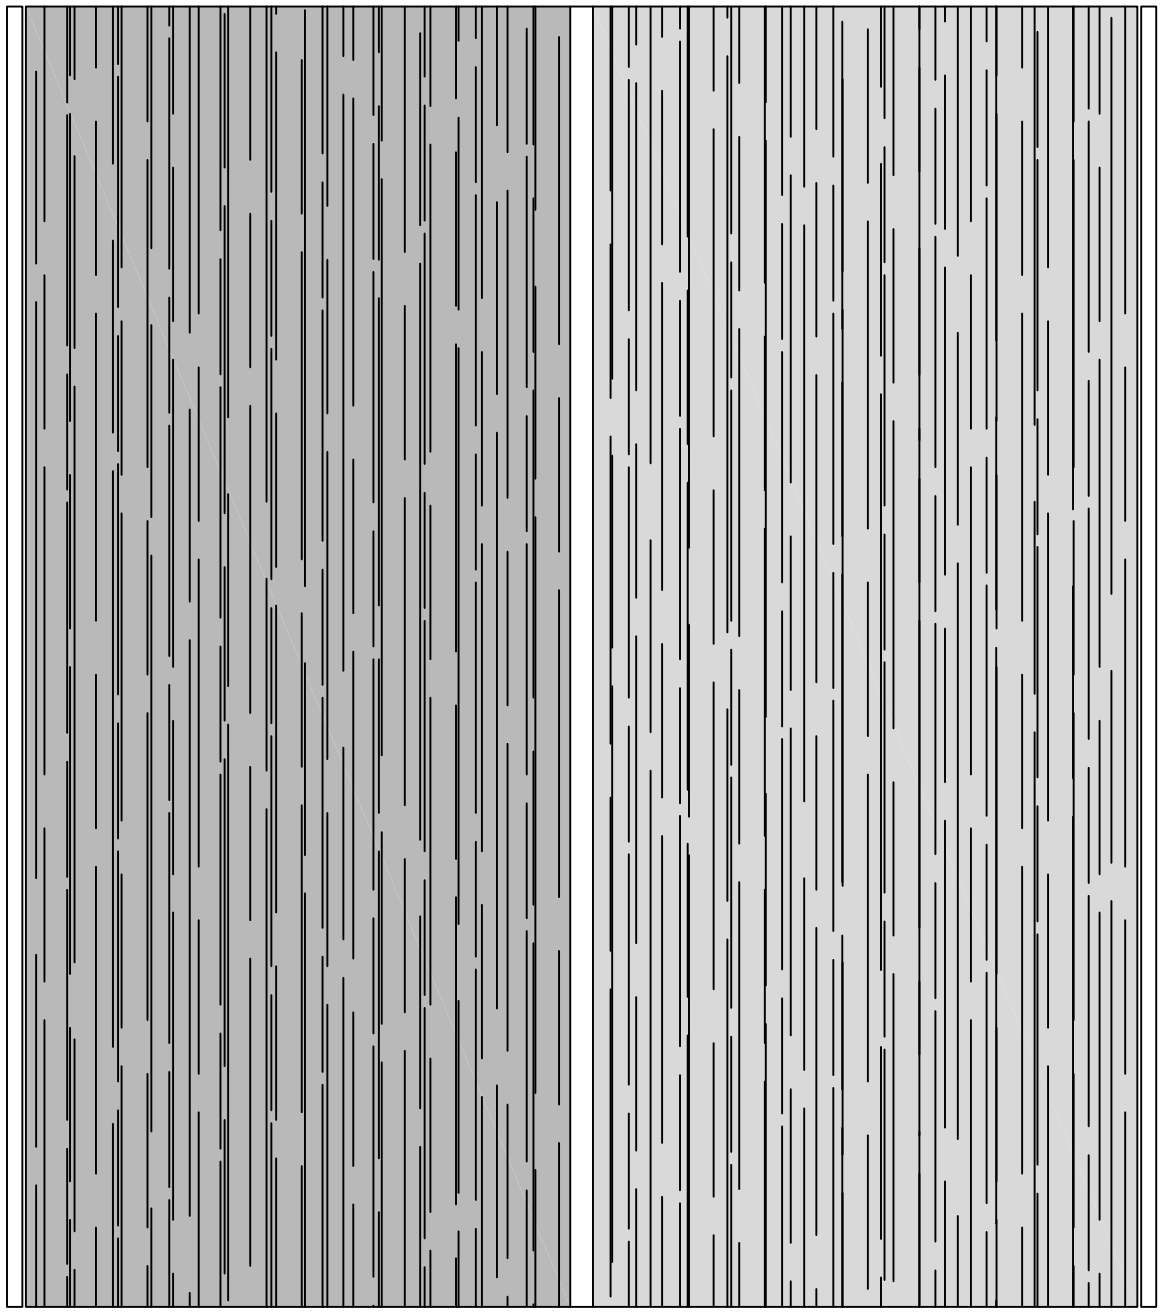

EXISTING HIGH LEVEL ROOF PLAN

COMMENTS

Nigel bates drawings
127 Church Road
Stretton
Burton on Trent
DE13 0HF
OFFICE - 01283 499493
MOBILE - 07909 091130
steelfservices@aol.co.uk

client Mr & Mrs BATES
project 20 TENTER LANE, HEAGE, BELPER. DE56 2BE
title EXISTING ROOF PLANS HIGH AND LOW LEVEL

date 28.07.2026 drg by SFS
scale 1:50 sheet A3
drg ref NDD/120 - 002 rev P01
other app NKS

ref	revision	date	by
P01	ISSUED FOR COMMENTS	27.07.26	SFS