
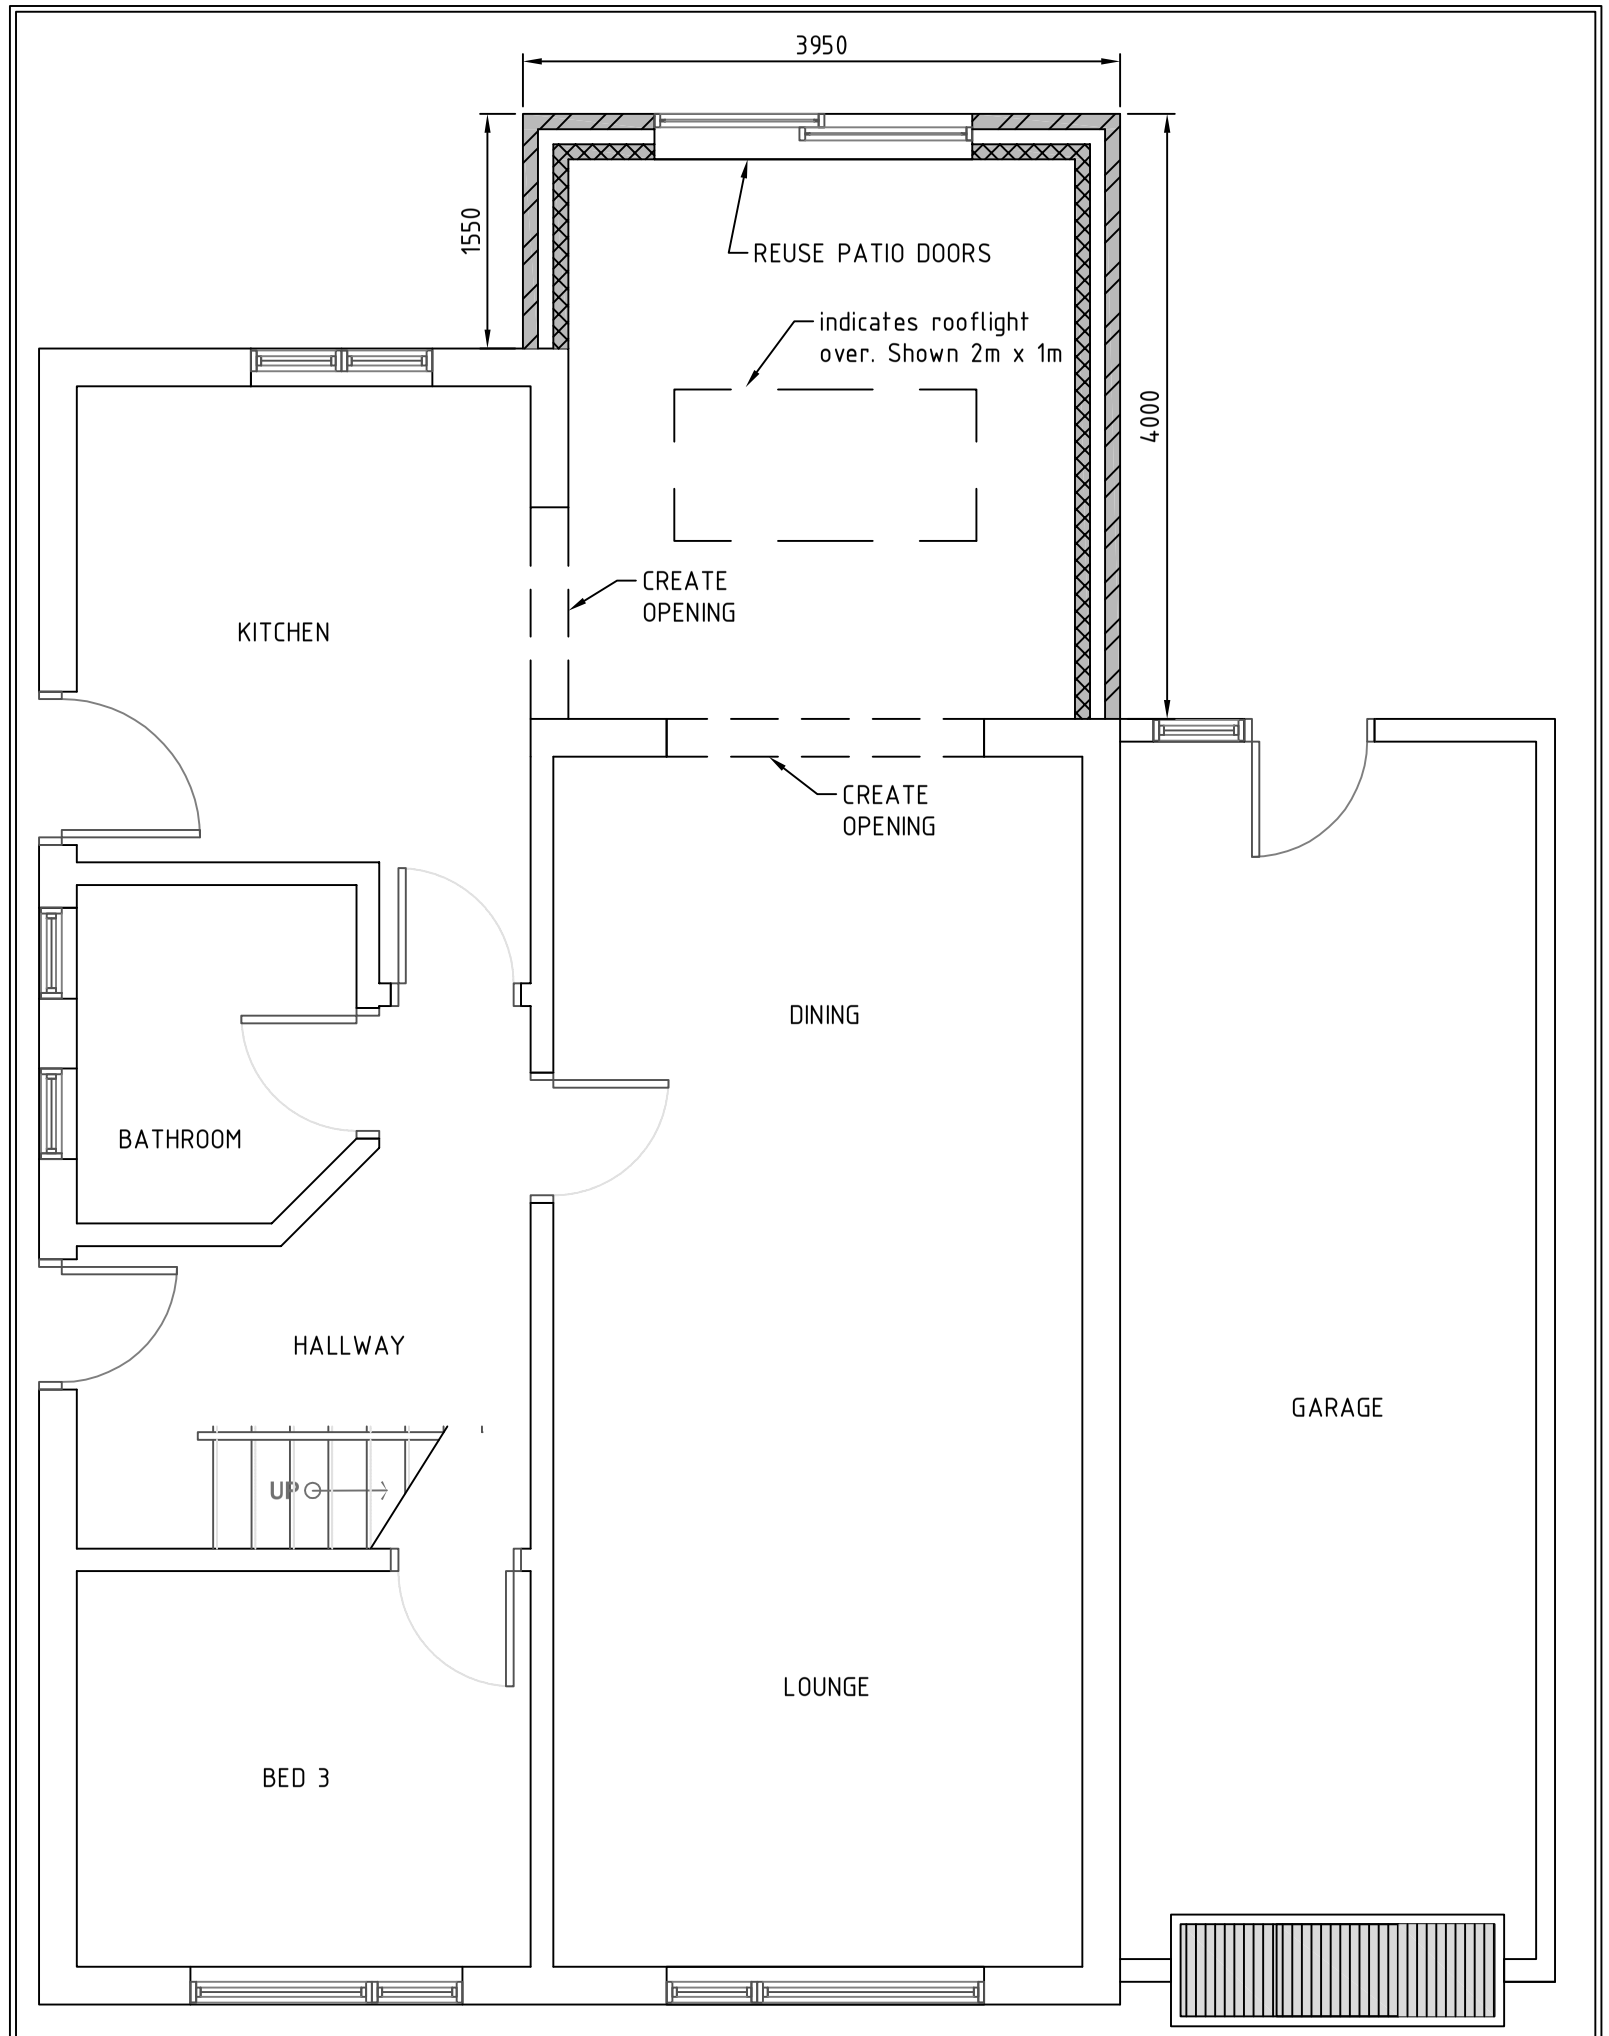


PROPOSED GROUND FLOOR PLAN

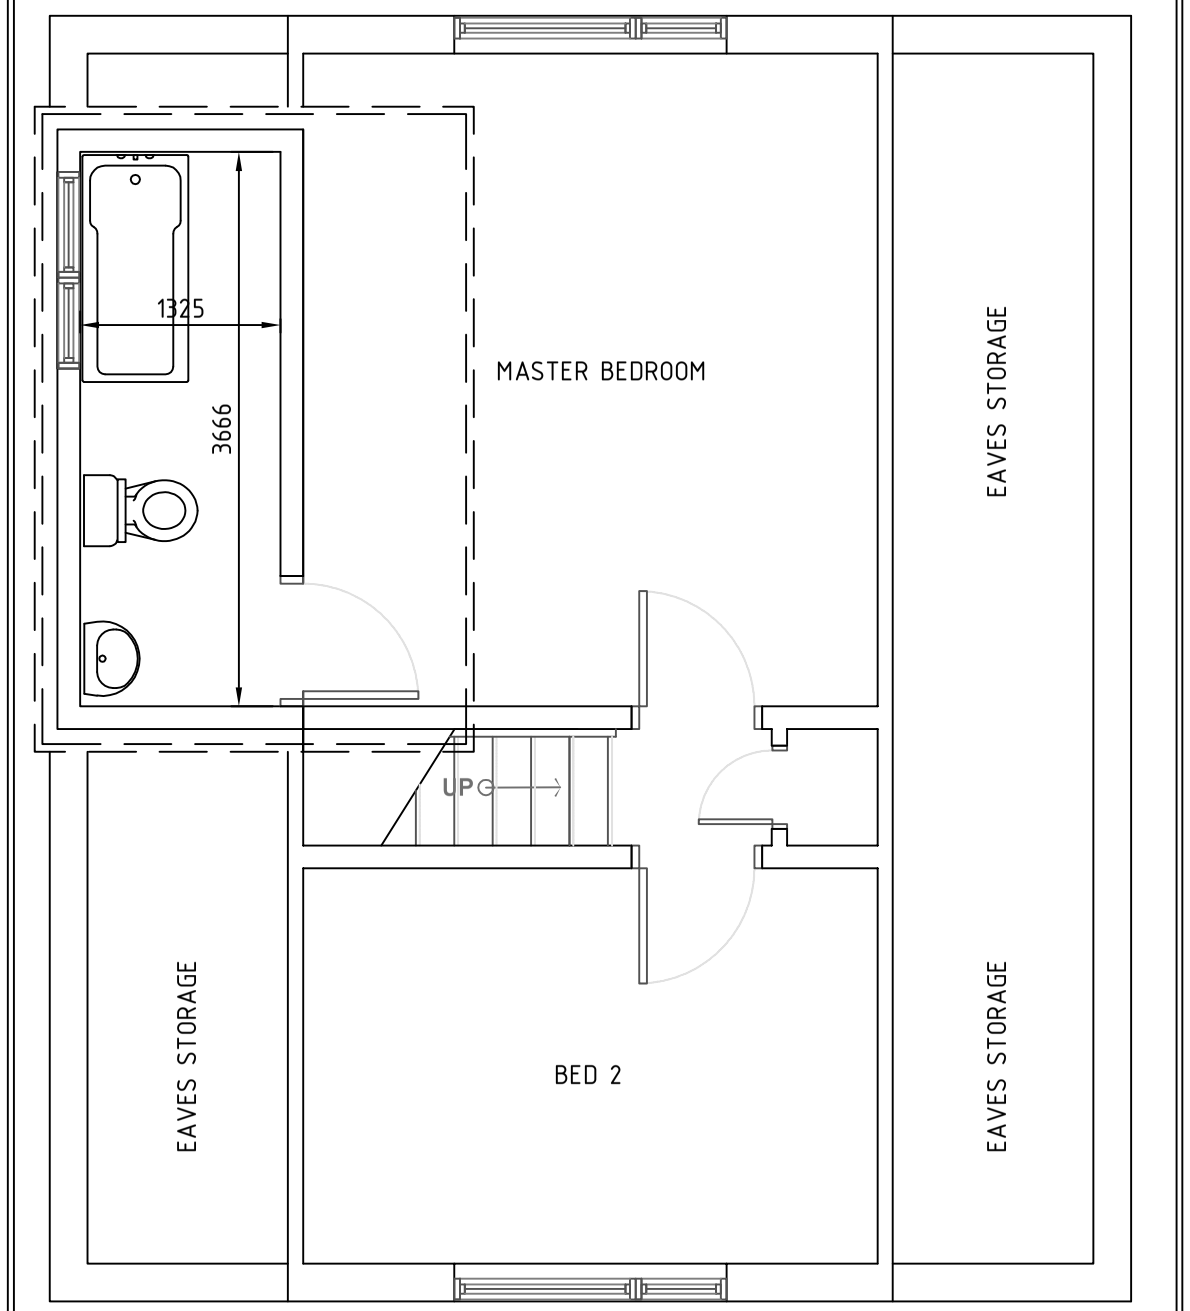

PROPOSED FIRST FLOOR PLAN

COMMENTS

Nigel Steel Designs

127 Church Road
Stretton
Burton on Trent
DE13 0HF

OFFICE - 01283 499493
MOBILE - 07909 091130
steelfservices@aol.co.uk

client	Mr & Mrs BATES
project	20 TENTER LANE, HEAGE, BELPER. DE56 2BE
title	PROPOSED GROUND AND FIRST FLOOR PLAN
date	28.07.2026
drg by	SFS
scale	1:50
sheet	A3
drg ref	NDD/120 - 005
rev	P01
other	
app	NKS

ref	revision	date	by
P01	ISSUED FOR COMMENTS	27.07.26	SFS