


PROPOSED ROOF PLAN

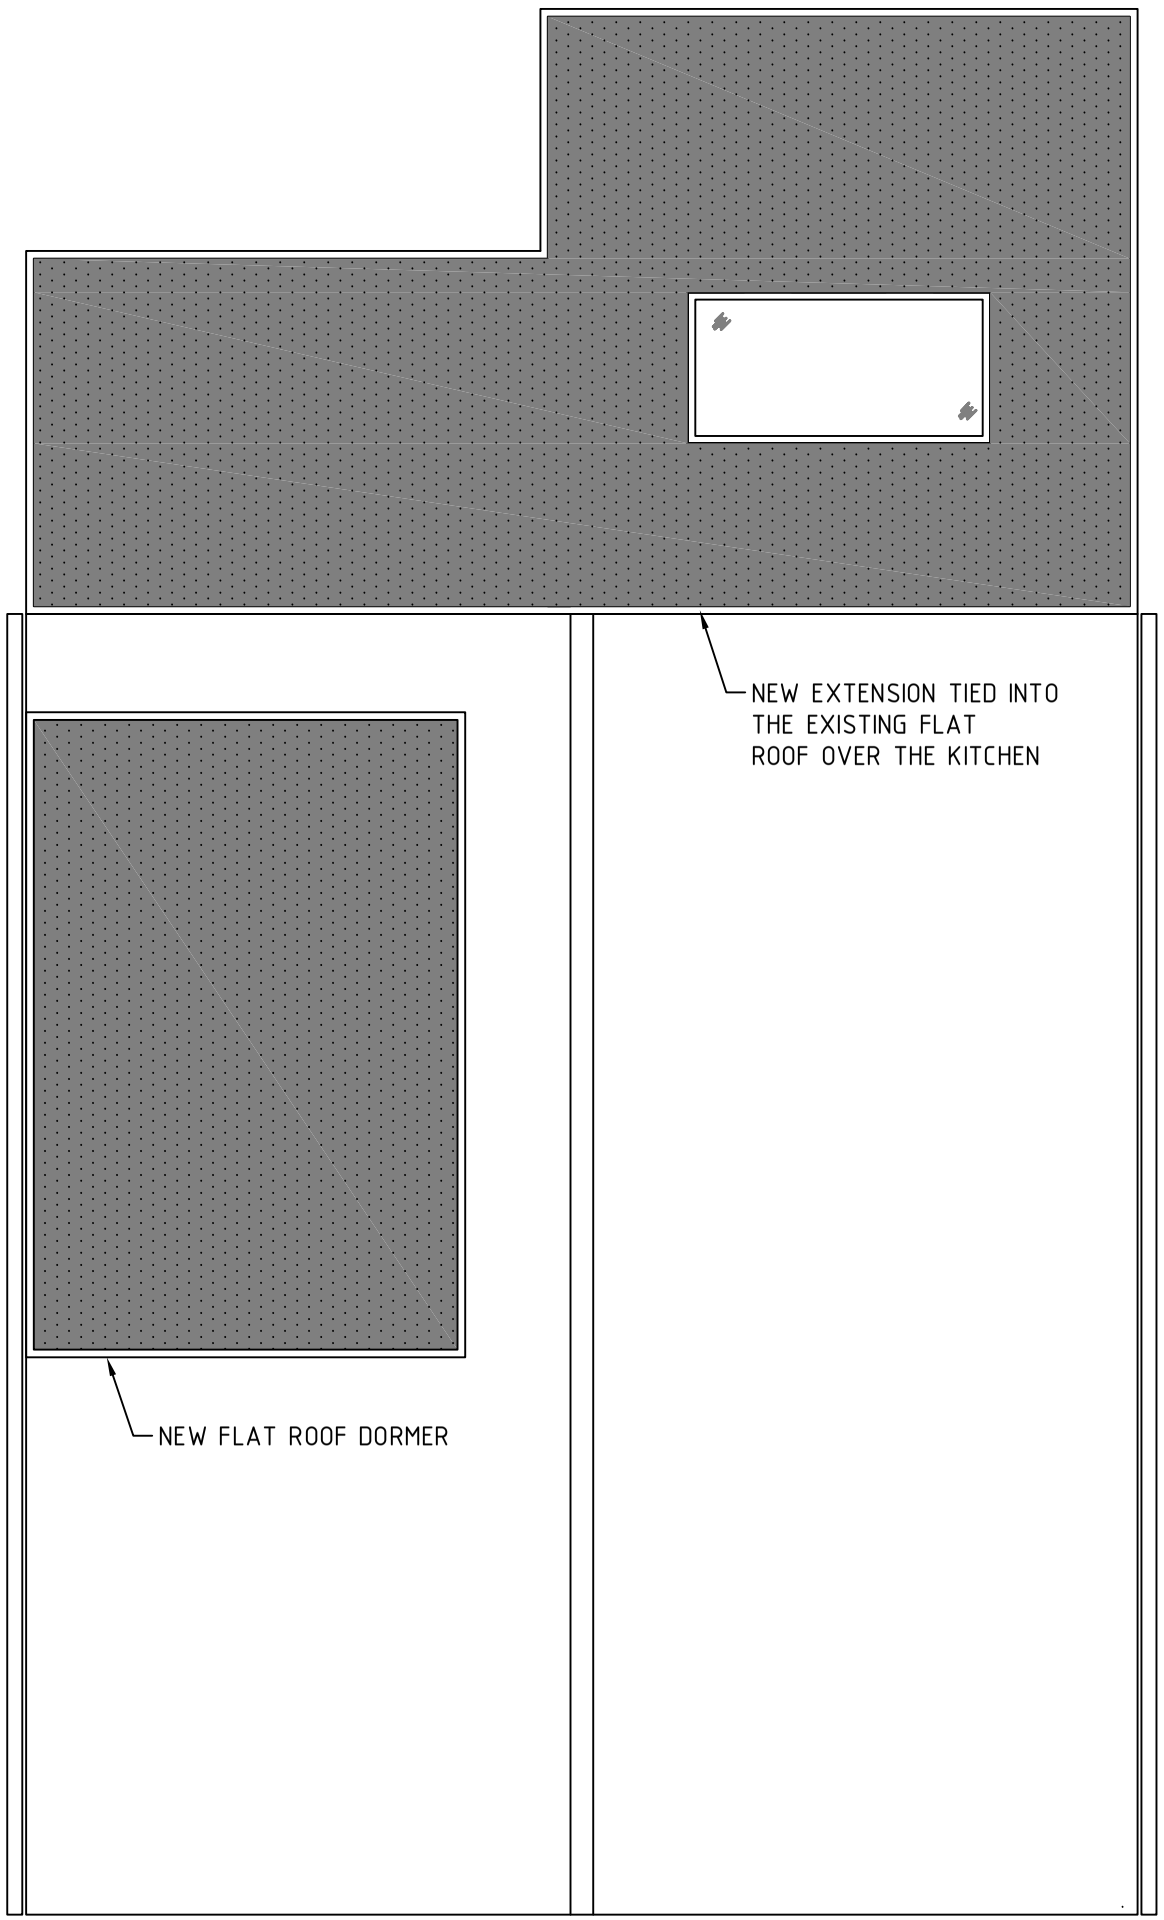

EXISTING BLOCK PLAN



PROPOSED BLOCK PLAN

COMMENTS

127 Church Road
Stretton
Burton on Trent
DE13 0HF

OFFICE - 01283 499493
MOBILE - 07909 091130
steelfservices@aol.co.uk

client: Mr & Mrs BATES
project: 20 TENTER LANE, HEAGE, BELPER. DE56 2BE
title: PROPOSED ROOF PLAN &
EXISTING AND PROPOSED BLOCK PLANS

date: 28.07.2026 — drg by: SFS
scale: 1:50 & 1:500 — sheet: A3
drg ref: NDD/120 - 008 — rev: P01
other — app: NKS

ref	revision	date	by
P01	ISSUED FOR COMMENTS	27.07.26	SFS