




Front Elevation

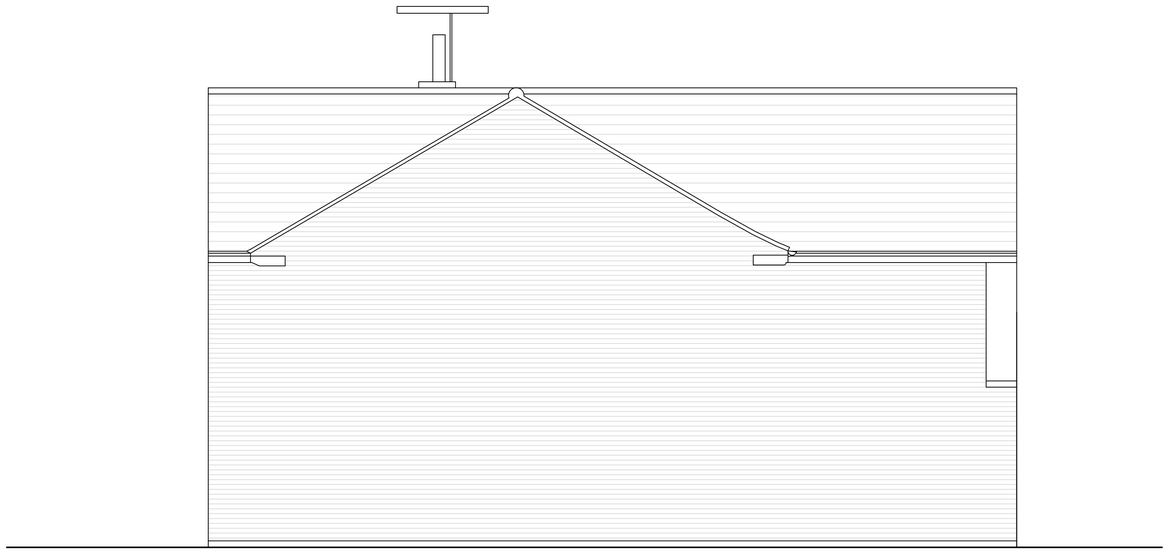

Side Elevation

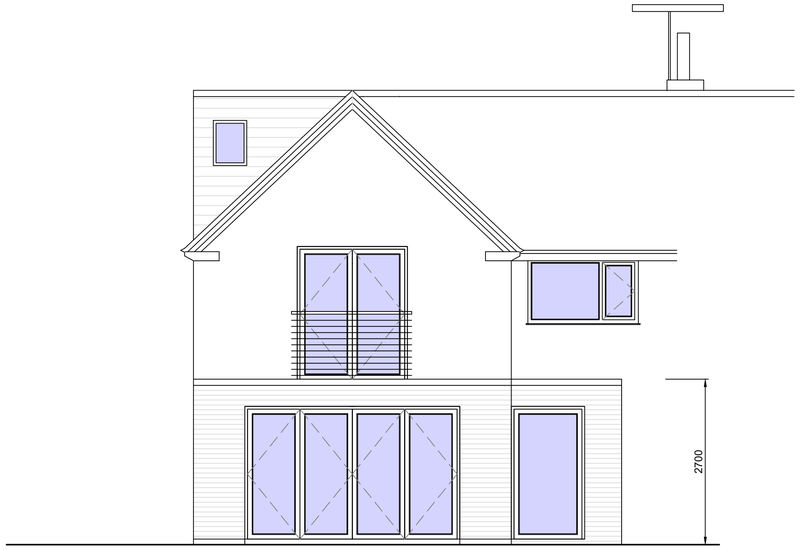

Rear Elevation

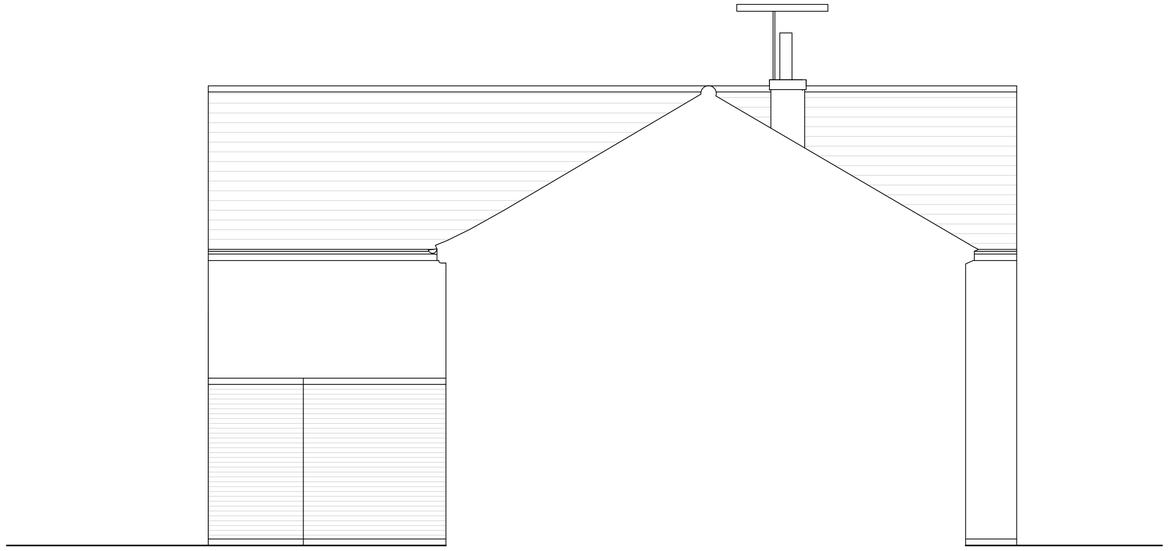

Side Elevation

0 0.5 1 2 3 4 5
Metres at scale 1:50

Revisions:

A 29.07.2026 Rear extension offset from boundary 900mm.

Notes:

The copyright of this drawing belongs to Paul Hicking Associates and shall not be reproduced without their written consent.
Do not scale from this drawing.

12 Beaurepaire Crescent
Belper
Derbyshire
DE56 1HR
T : 07856 729813
E : paul@hicking.plus.com

Paul Hicking Associates

17 Devonshire Drive

Elevations as Proposed

Drawing No:	Revision:	Scale:	Status:
2662 - 06	**A**	1:50 @ A1	Planning