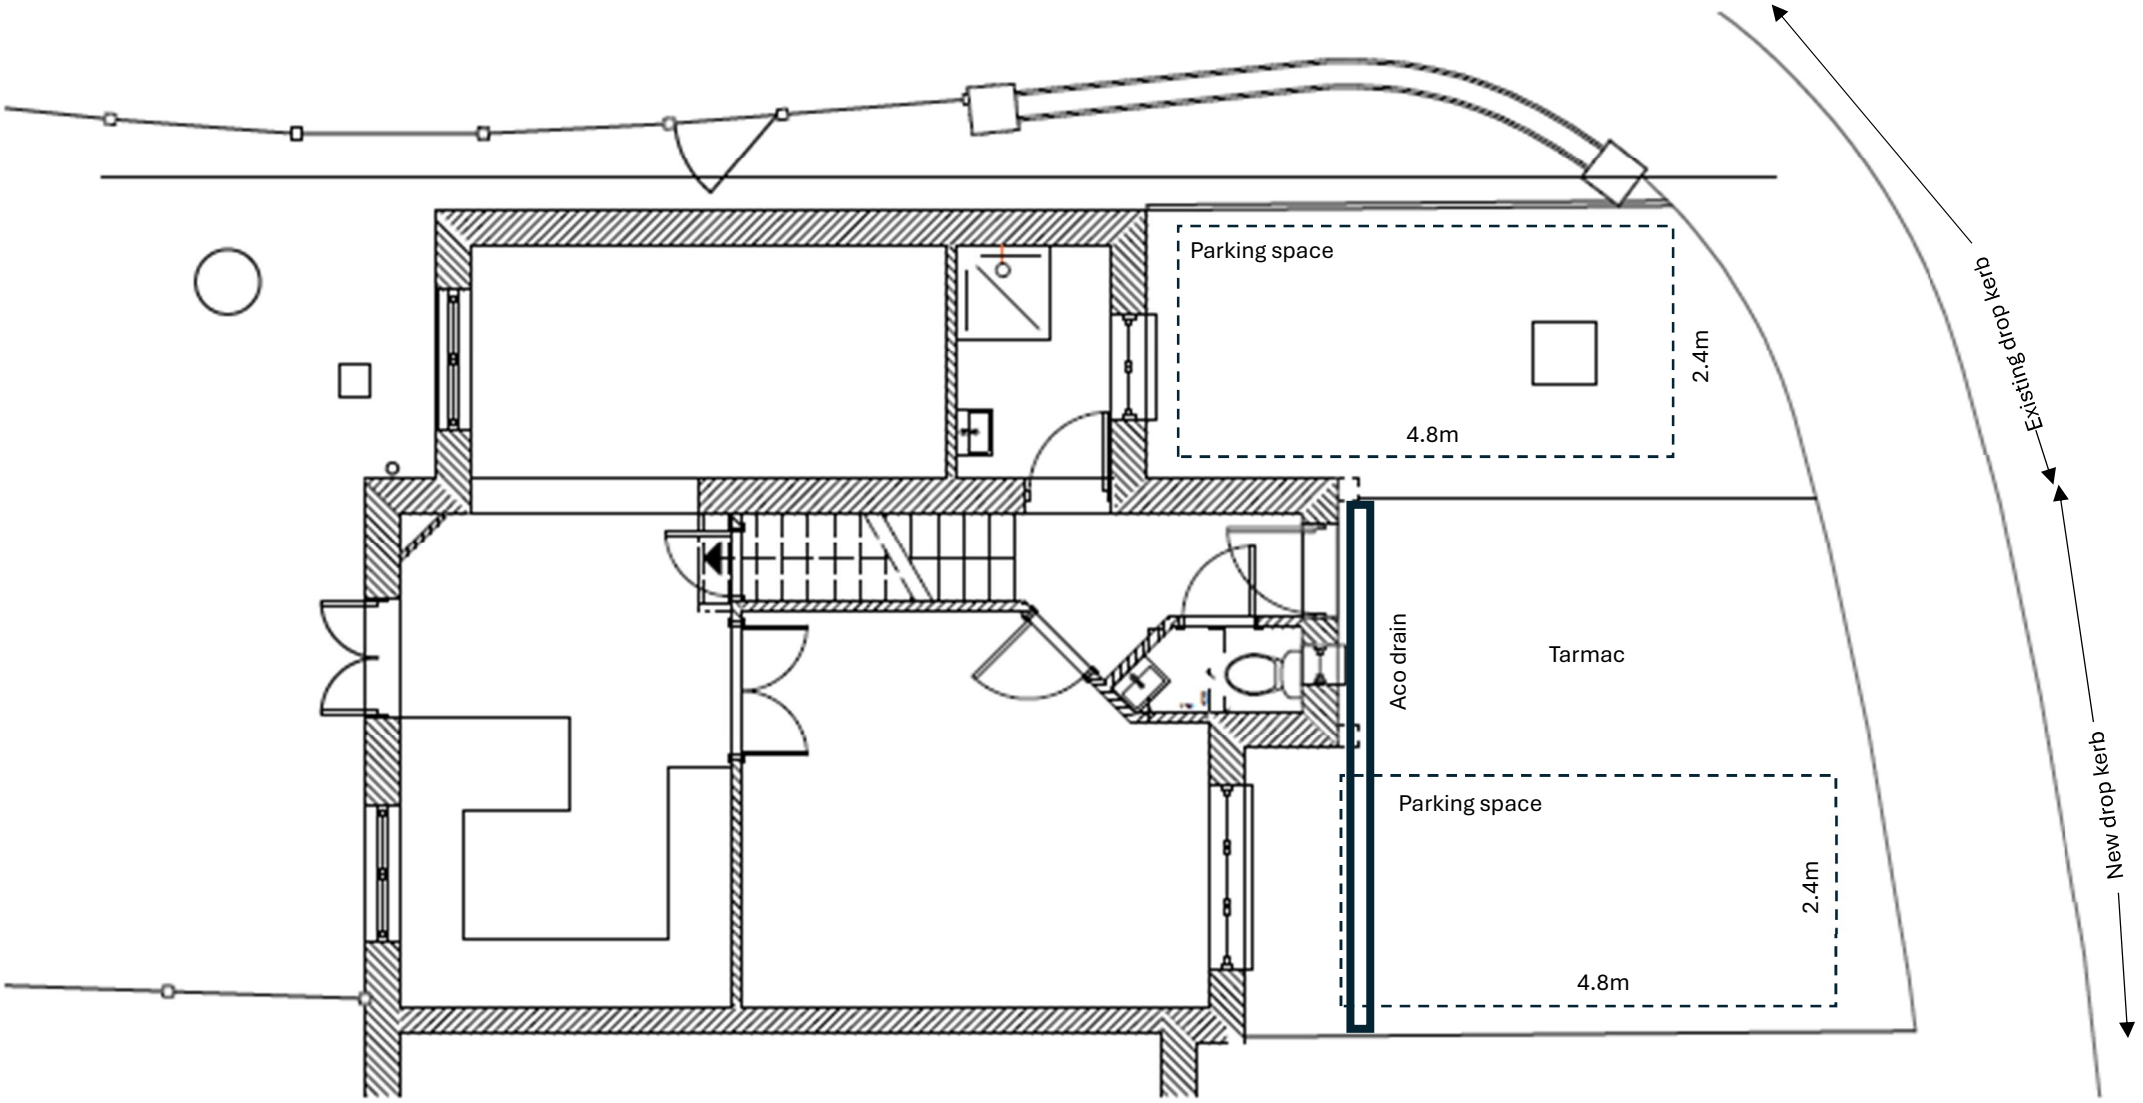


1 Ground Floor Plan Proposed