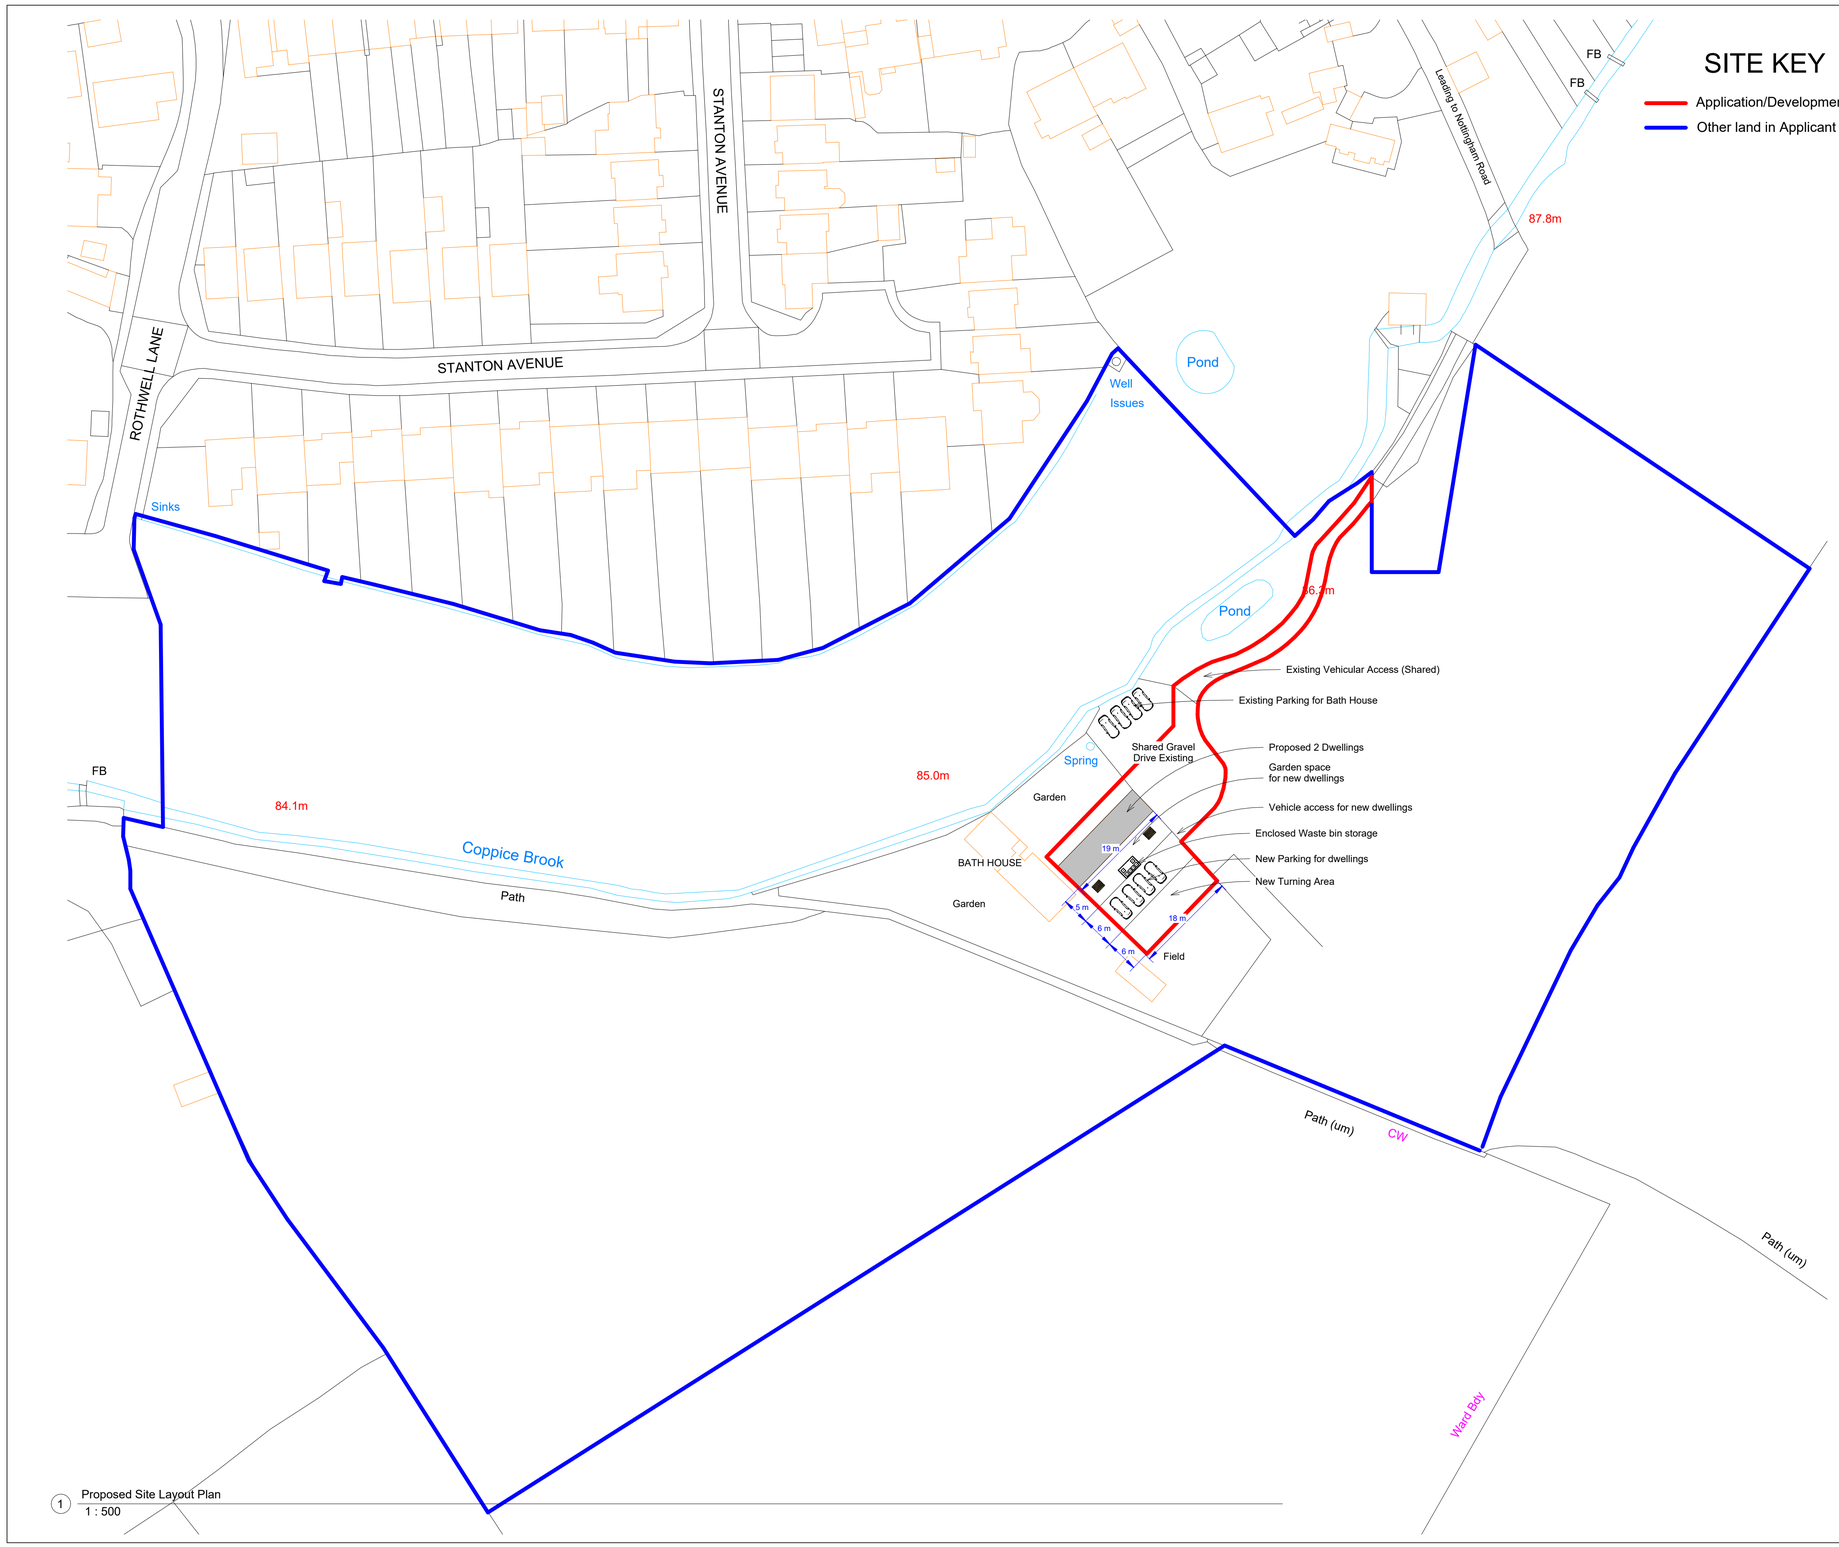

Homey Homes

www.HomeyHomes.co.uk
Adrian@HomeyHomes.co.uk
07453747137

Existing construction details are assumed from survey information and are to be confirmed on site by the contractor following strip out prior to the project commencing.

All dimensions in mm unless otherwise stated.

All plans cut at 1.2m from finished floor level unless specified.

Consultant
Address
Address
Phone
Fax
e-mail

North

0 6.3 m 12.5 m 25.0 m
SCALE: 1:500

No.	Description	Date
A	Revise Boundary outlines and annotations	04.08.26

John Yorke

Bath House Farm, Nottingham Road, Belper, Derbyshire DE56 1JJ

Proposed Site Layout Plan

Project number	24-031
Date	17/03/2025
Drawn by	A.C.
Checked by	Checker
03 - 000	
Scale	1 : 500@A1

04/08/2026 14:12:36