SITE KEY

- Application/Development Site
- Other land in Applicant Ownership

UK Planning Maps

01856 898 022
www.UKPlanningMaps.com

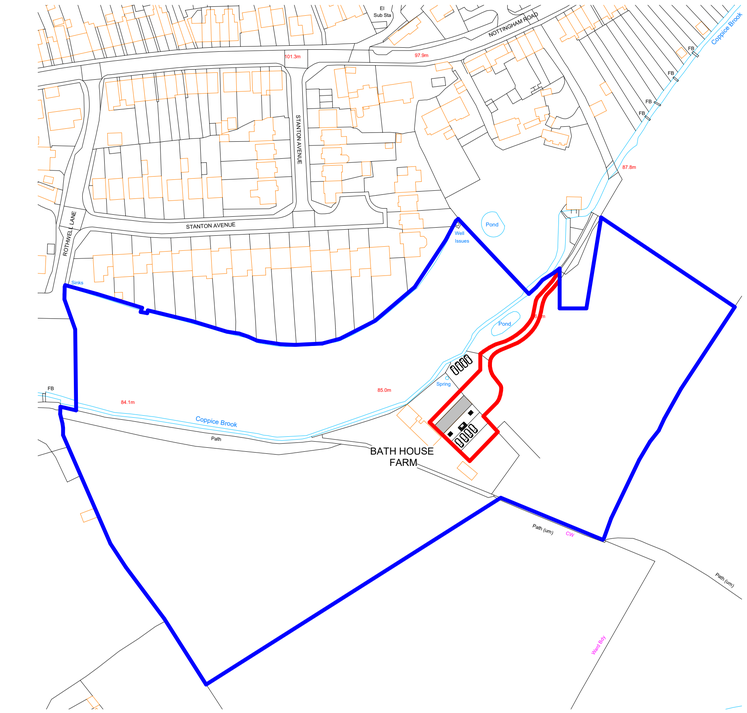

Produced on 03 August 2026 from the Ordnance Survey National Geographic Database and incorporating surveyed revision available at this date.
This map shows the area bounded by 435570 347326,435886 347326,435886 347642,435570 347642,435570 347326
Crown copyright and database rights 2026 OS 100054135. Supplied by ncpla ltd trading as UKPlanningMaps.com a licensed Ordnance Survey partner (OS 100054135).
Data licence expires 03 August 2027. Unique plan reference: v1001445340719450098

10 0 10 20 30 40 50

1 Location Plan
1 : 1250

Homey Homes

www.HomeyHomes.co.uk
Adrian@HomeyHomes.co.uk
07453747137

Existing construction details are assumed from survey information and are to be confirmed on site by the contractor following strip out prior to the project commencing.

All dimensions in mm unless otherwise stated.

All plans cut at 1.2m from finished floor level unless specified.

Consultant
Address
Address
Phone
Fax
e-mail

North

0 15.6 m 31.3 m 62.5 m
SCALE: 1:1250

No.	Description	Date
A	Revise Boundary outlines and annotations	04.08.26

John Yorke

Bath House Farm, Nottingham Road, Belper, Derbyshire DE56 1JJ

Location Plan

Project number	24-031
Date	17/03/2025
Drawn by	Author
Checked by	Checker
01 - 001	
Scale	As indicated@A1

04/08/2026 14:12:35