

ELEVATION CENTRAL ROAD



ELEVATION HIGH STREET

COFFEE N CREAM
72 / 74 HIGH STREET
ALFRETON

1st FLOOR
2 BED APARTMENT.
OFFICE. STORE.

DRG. 1122
SCALE. 1.100
DATE. JUNE 26

ASHTON KING
Architecture
07791688792

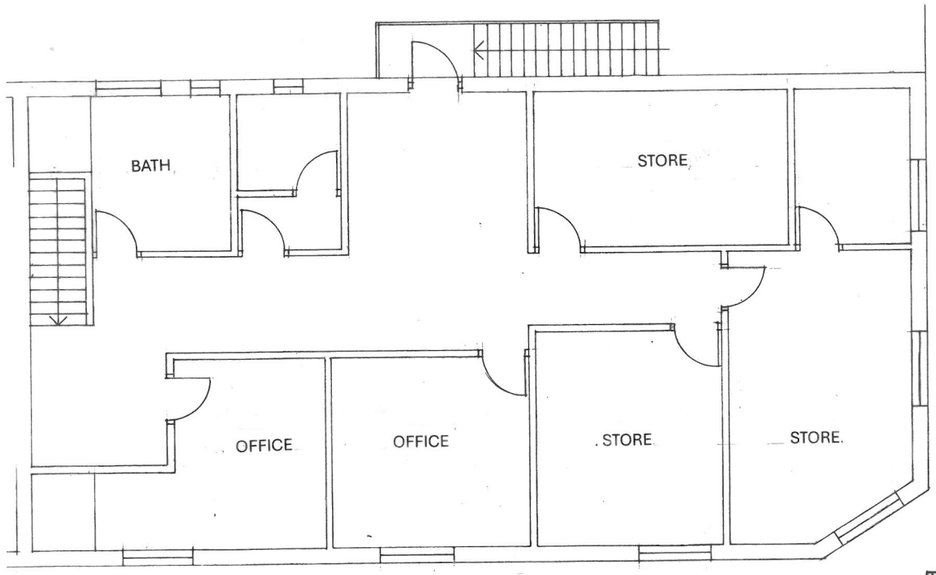

AS EXISTING

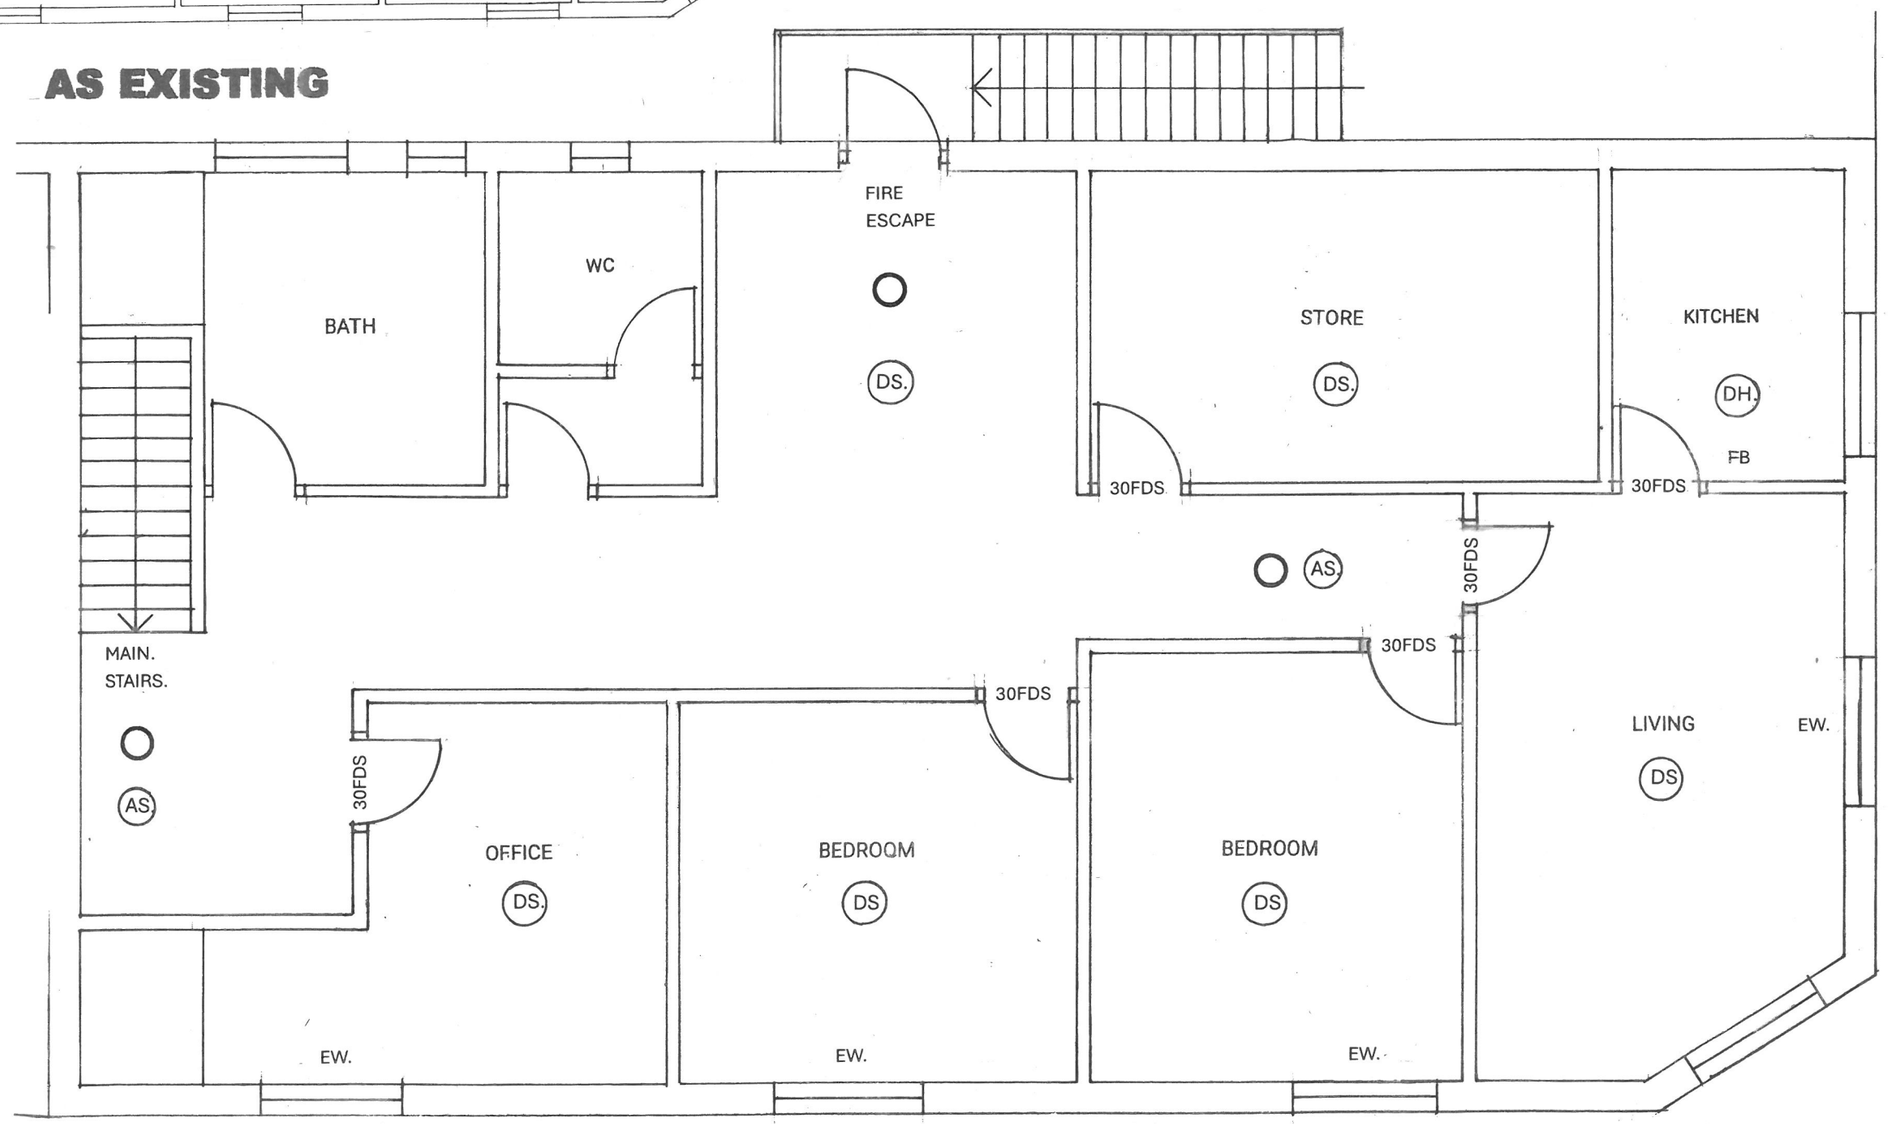

30FDS	FIRE DOOR
DS	SMOKE DETECTOR
DH	HEAT DETECTOR
EW	ESCAPE WINDOW
○	EMERGENCY LIGHTING
CP	MANUAL CALL POINT
AS	ALARM LINKED TO HOUSE
FB	FIRE BLANKET
WE	WATER EXTINGUISHER
FE	FOAM EXTINGUISHER
DP	DRY POWDER EXTINGUISHER

AS PROPOSED

FIRST FLOOR

CENTRAL. ROAD.

COFFEE N CREAM
72 / 74 HIGH STREET
ALFRETON

1st FLOOR
2 BED APARTMENT.
OFFICE. STORE.

DRG. 1122
SCALE. 1.50 1.100
DATE. JUNE 26

ASHTON KING
Architecture
07791688792