This drawing is copyright and may not be copied or reproduced without the written consent of Finola Brady Architectural Services.

The contractor is responsible for setting out and must check all levels and dimensions prior to work being put in hand.

Responsibility is not accepted for errors made by others in scaling from this drawing. All construction information should be taken from figured dimensions.


The designer is to be immediately notified of any suspect omissions or discrepancies.

Indicates demolished construction


Indicates new walls



Proposed South-West Rear Elevation @ 1 : 100

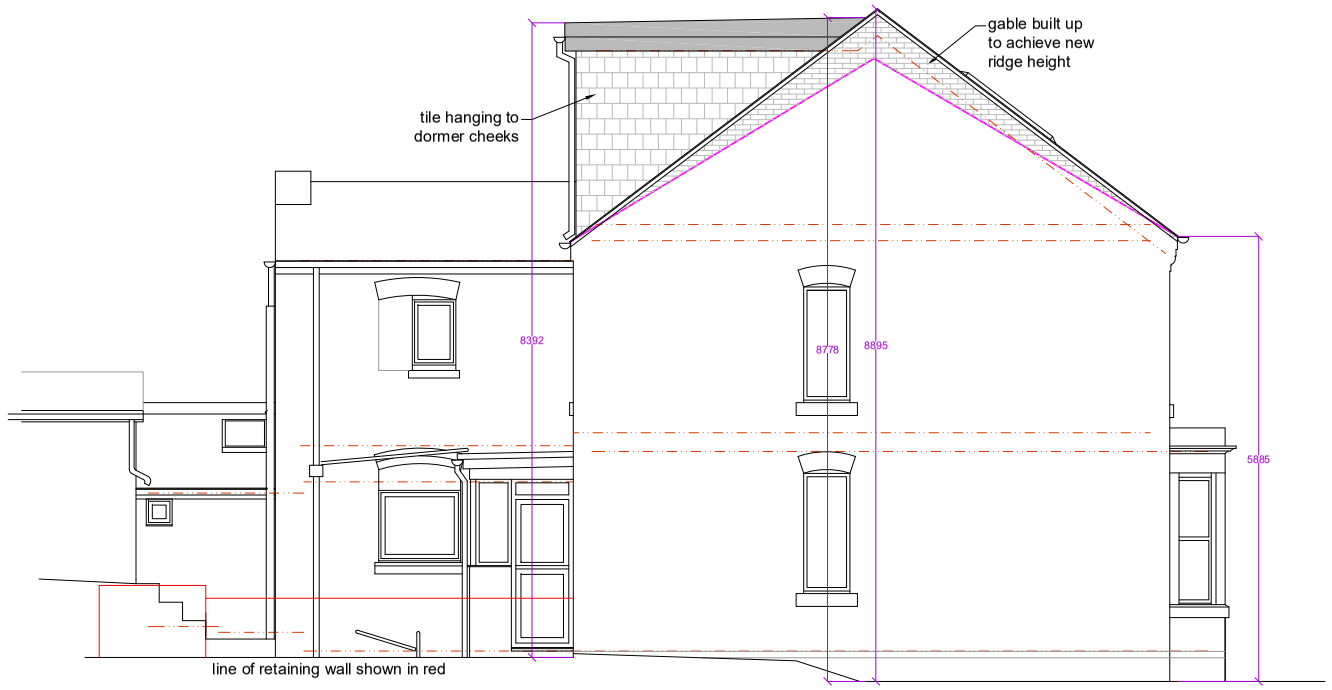

Proposed South-East Side Elevation @ 1 : 100

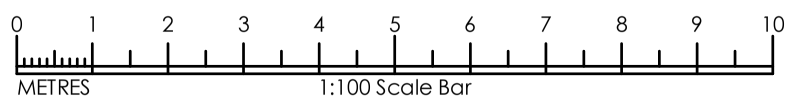

.

	Finola Brady Architectural Services TEL 07960 235756 www.fbarchitectural.co.uk
Site Location :	36 Clara Mount Road, Heanor, Derbyshire, DE75 7HS
Project Name :	Loft Conversion
Drawing Name :	Proposed Elevations 2 for Planning Submission
Drawing No:	FB26-0402 PL04 Scale : 1 : 100 @ A3
Date :	8th August 2026