Copyright of this drawing is vested in Lang Architects and must not be copied without consent.


The drawings and Images are prepared for planning purposes only.

No dimensions or levels are to be taken from drawings and are to be confirmed on site.




South Elevation

1 : 100

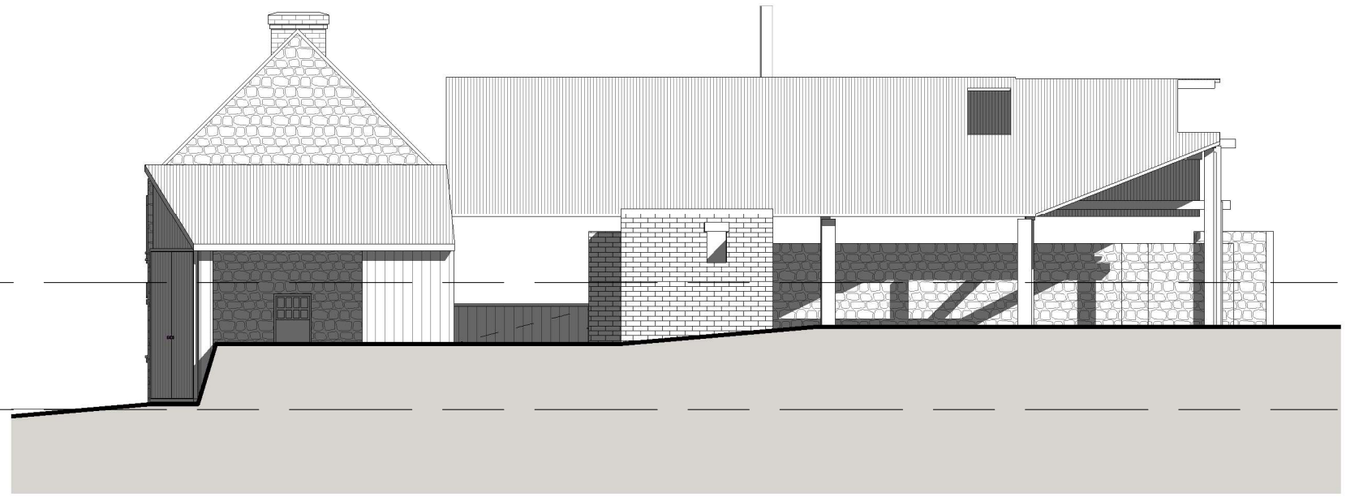


East Elevation

1 : 100

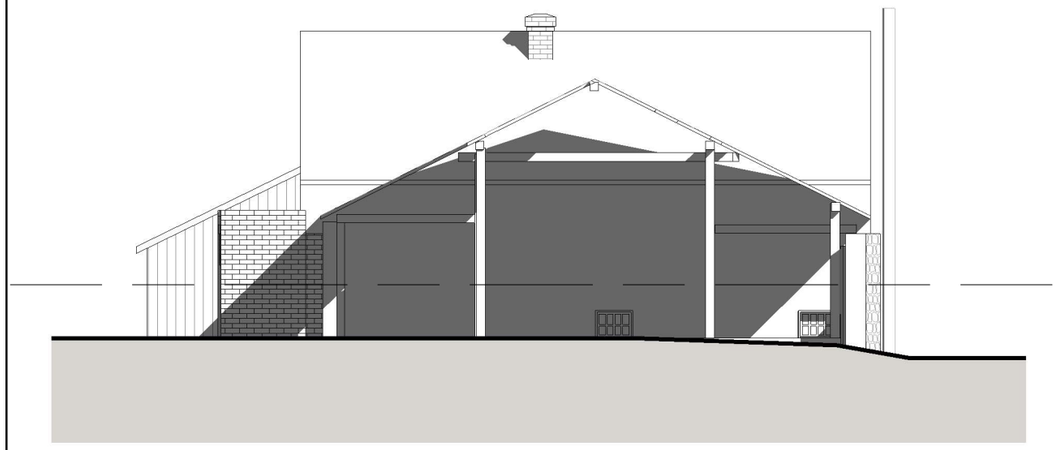

North Elevation

1 : 100

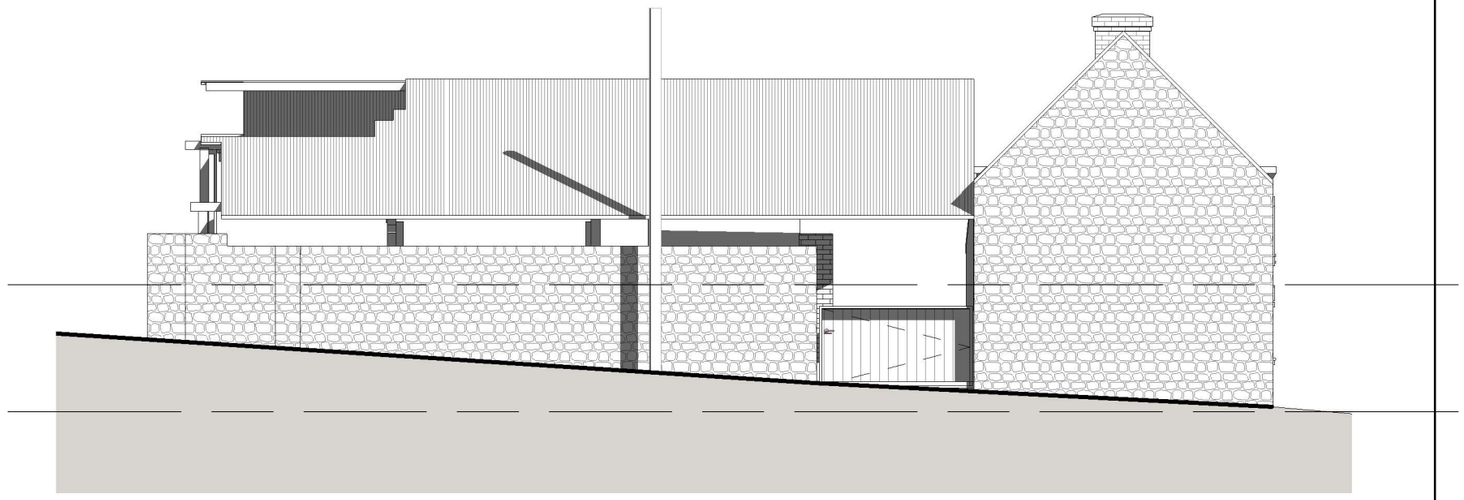

West Elevation

1 : 100

0 1 2 3 4 5 10

GRAPHIC SCALE: 1:100

No.	Description	Date
A	Planning Application	270726

LANG ARCHITECTS

info@langarchitects.co.uk

PROJECT

Old Estate Yard, Shottle

SHEET

Existing Elevations

CLIENT

Damion Wigley

Date	Project number	Scale (@ A3)
270726	192	1 : 100

Drawn by	DRAWING NUMBER	REV
CL	LA-XE-0001	A

Checked by

CL

27/07/2026 15:24:24