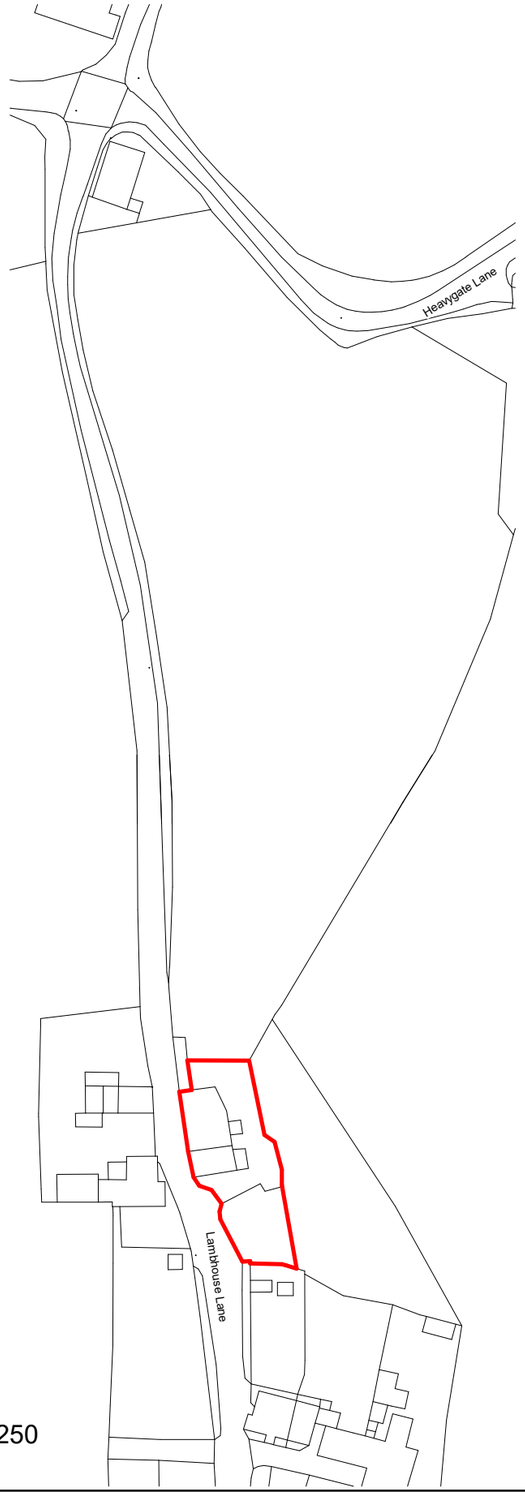
Ordnance Survey, (c) Crown Copyright 2026. All rights reserved. Licence number 100022432

Copyright of this drawing is vested in Lang Architects and must not be copied without consent.

The drawings and Images are prepared for planning purposes only.

No dimensions or levels are to be taken from drawings and are to be confirmed on site.



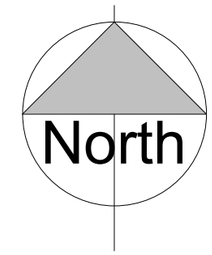

Site 1_1250

1 : 1250




Site 1_500

1 : 500




Scale 1_1250

25m 125m

Scale 1_500

10m 50m

| No. | Description | Date |
|---|---|---|
| A | General Update | 160726 |
| B | Planning Application | 270726 |

LANG ARCHITECTS

info@langarchitects.co.uk

PROJECT: Old Estate Yard, Shottle

SHEET: Site Location Plans

CLIENT: Damion Wigley

| Date | Project number | Scale (@ A3) |
|---|---|---|
| 270726 | 192 | As indicated |

Drawn by: CL

Checked by: CL

DRAWING NUMBER: LA-XS-0001

REV: B

27/07/2026 15:25:05